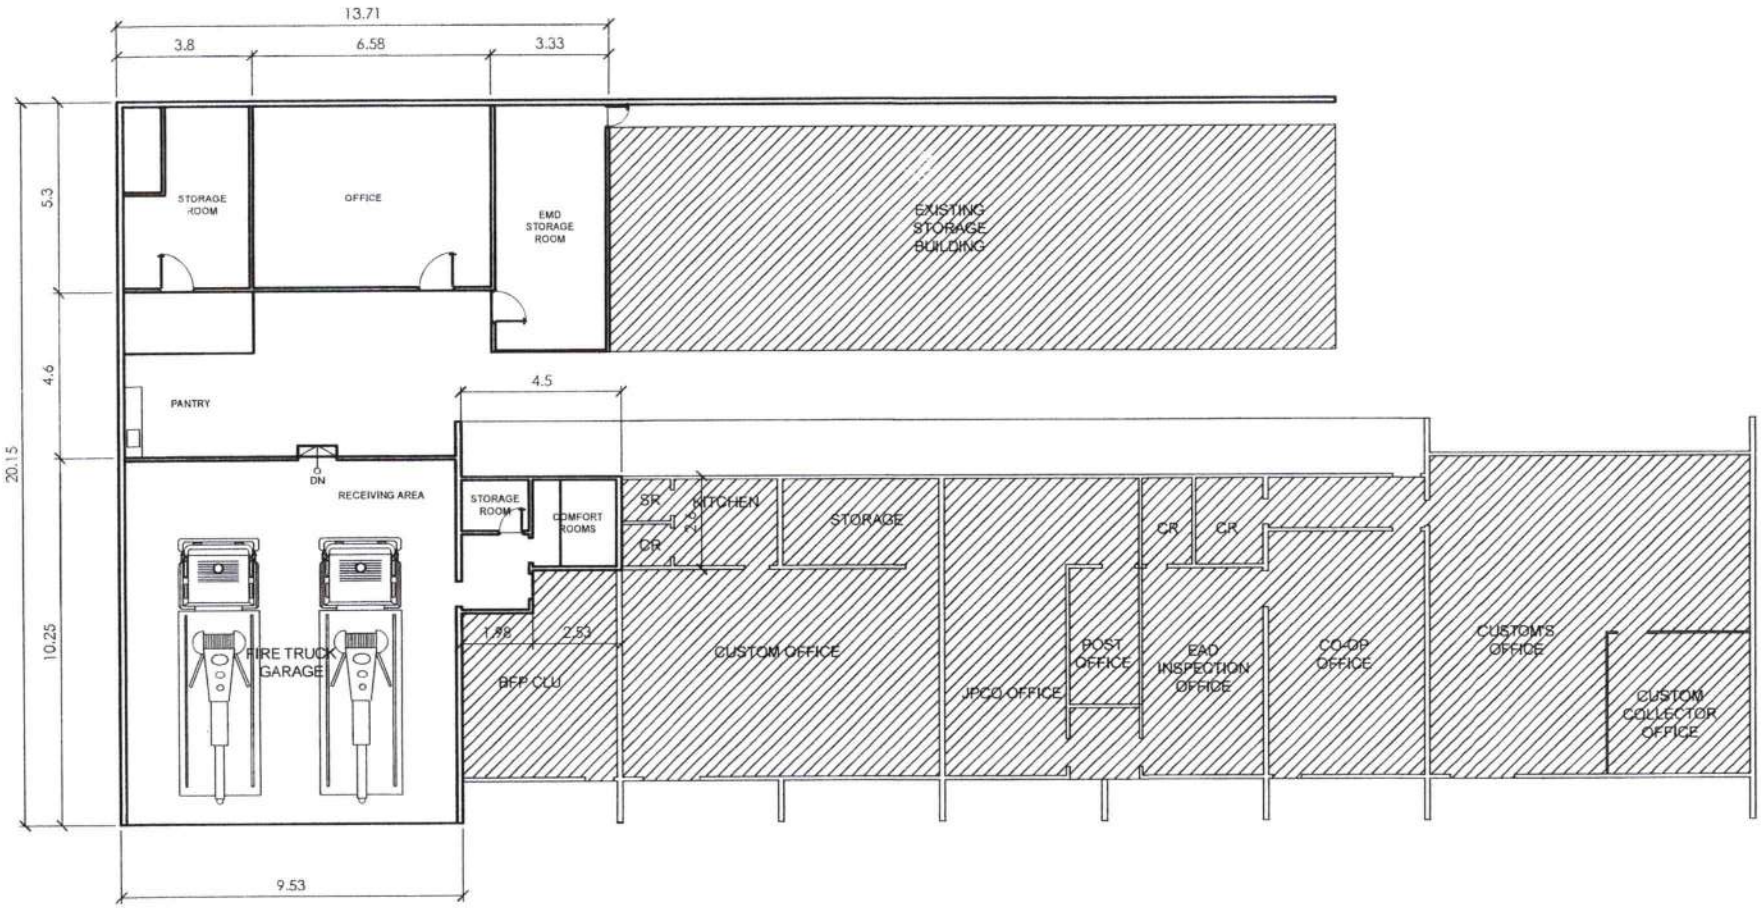

1
A 1

EXISTING GROUND FLOOR PLAN

SCALE: NTS

PHILIPPINE ECONOMIC ZONE AUTHORITY	PROJECT TITLE: PROPOSED IMPROVEMENT OF MEZ FCU BUILDING LOCATION: MACTAN ECONOMIC ZONE I, BRGY. IBO, LAPU-LAPU CITY	PREPARED BY: MARIA DINALYNN Z. FLORES ESO II / ARCHITECT	CHECKED BY: LOUIE EVANS E. ESOTO DIVISION CHIEF AND / CIVIL ENGINEER	RECOMMENDING APPROVAL: ARNEL M. SUYU ZM OIC DEPARTMENT MANAGER - OPERATIONS	APPROVED BY: EMMANUEL D. CORTERO ZONE ADMINISTRATOR FOR MEZ AND VISMIN SEZ'S	SHEET NO. 1

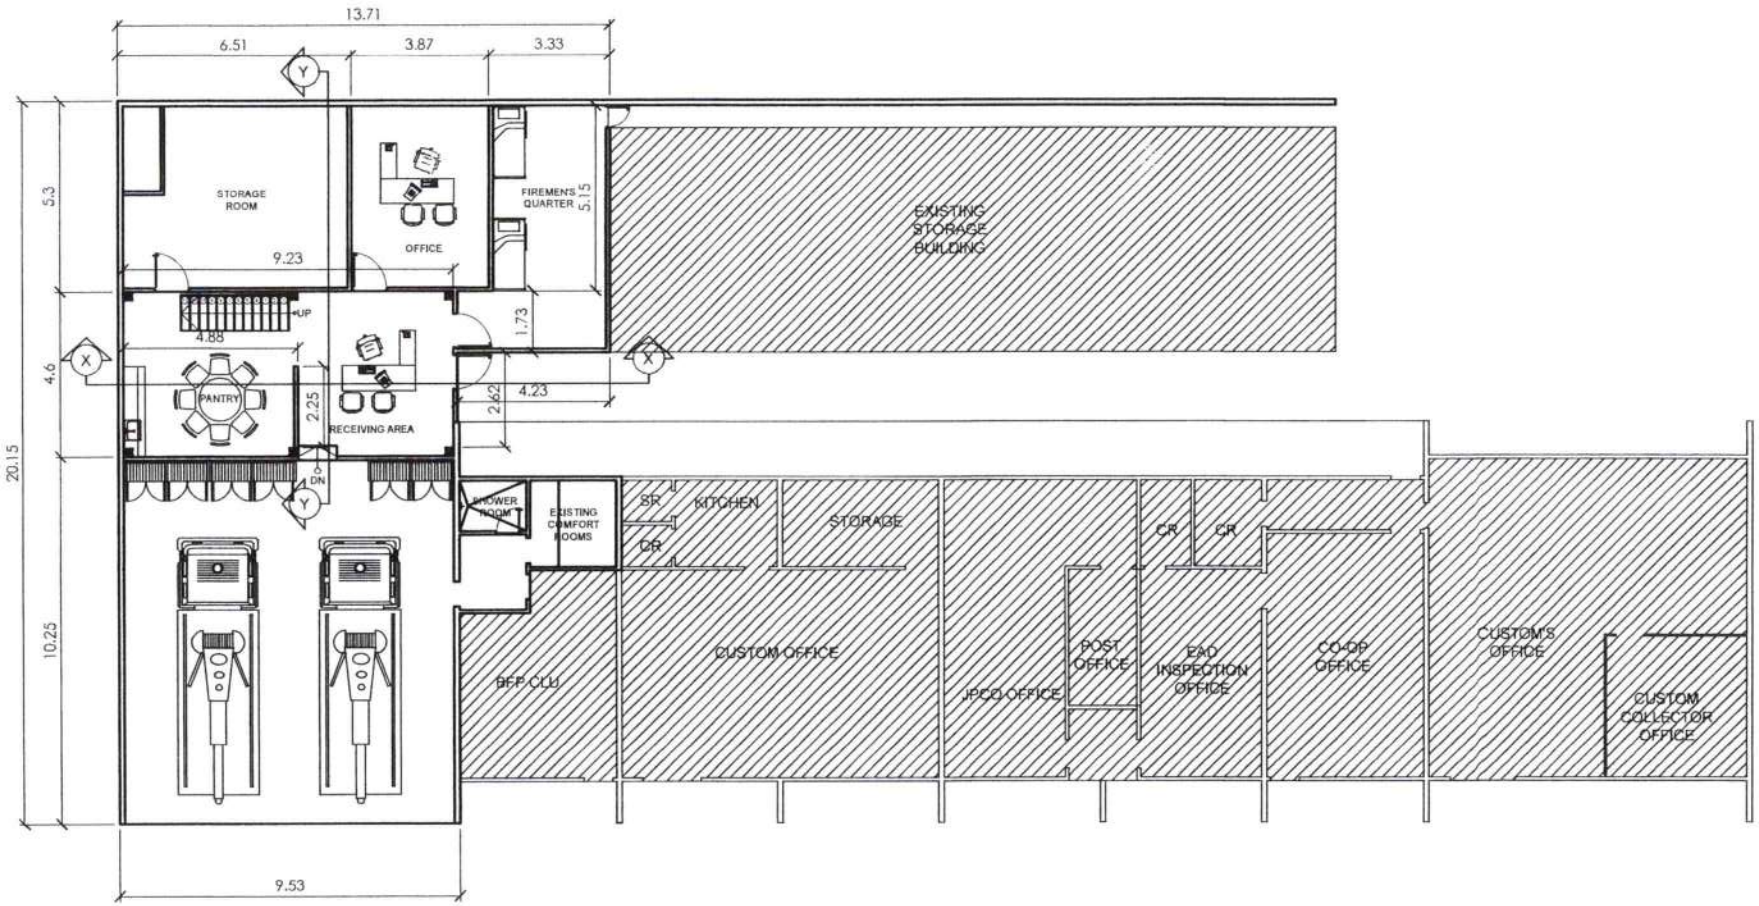

2
A 1

PROPOSED GROUND FLOOR PLAN

SCALE: NTS

PHILIPPINE ECONOMIC ZONE AUTHORITY	PROJECT TITLE: PROPOSED IMPROVEMENT OF MEZ FCU BUILDING LOCATION: MACTAN ECONOMIC ZONE I, BRGY. 180, LAPU-LAPU CITY	PREPARED BY: MARIA DINALYNN Z. FLORES, ESO II / ARCHITECT	CHECKED BY: LOUIE EVANS E. ESOTO, DIVISION CHIEF EMD / CIVIL ENGINEER	RECOMMENDING APPROVAL: ARNEL M. SUYU, ZM/OIC DEPARTMENT MANAGER - OPERATIONS	APPROVED BY: EMMANUEL D. CORTERO, ZONE ADMINISTRATOR FOR MEZ AND VISMIN SEZS	SHEET NO. 2

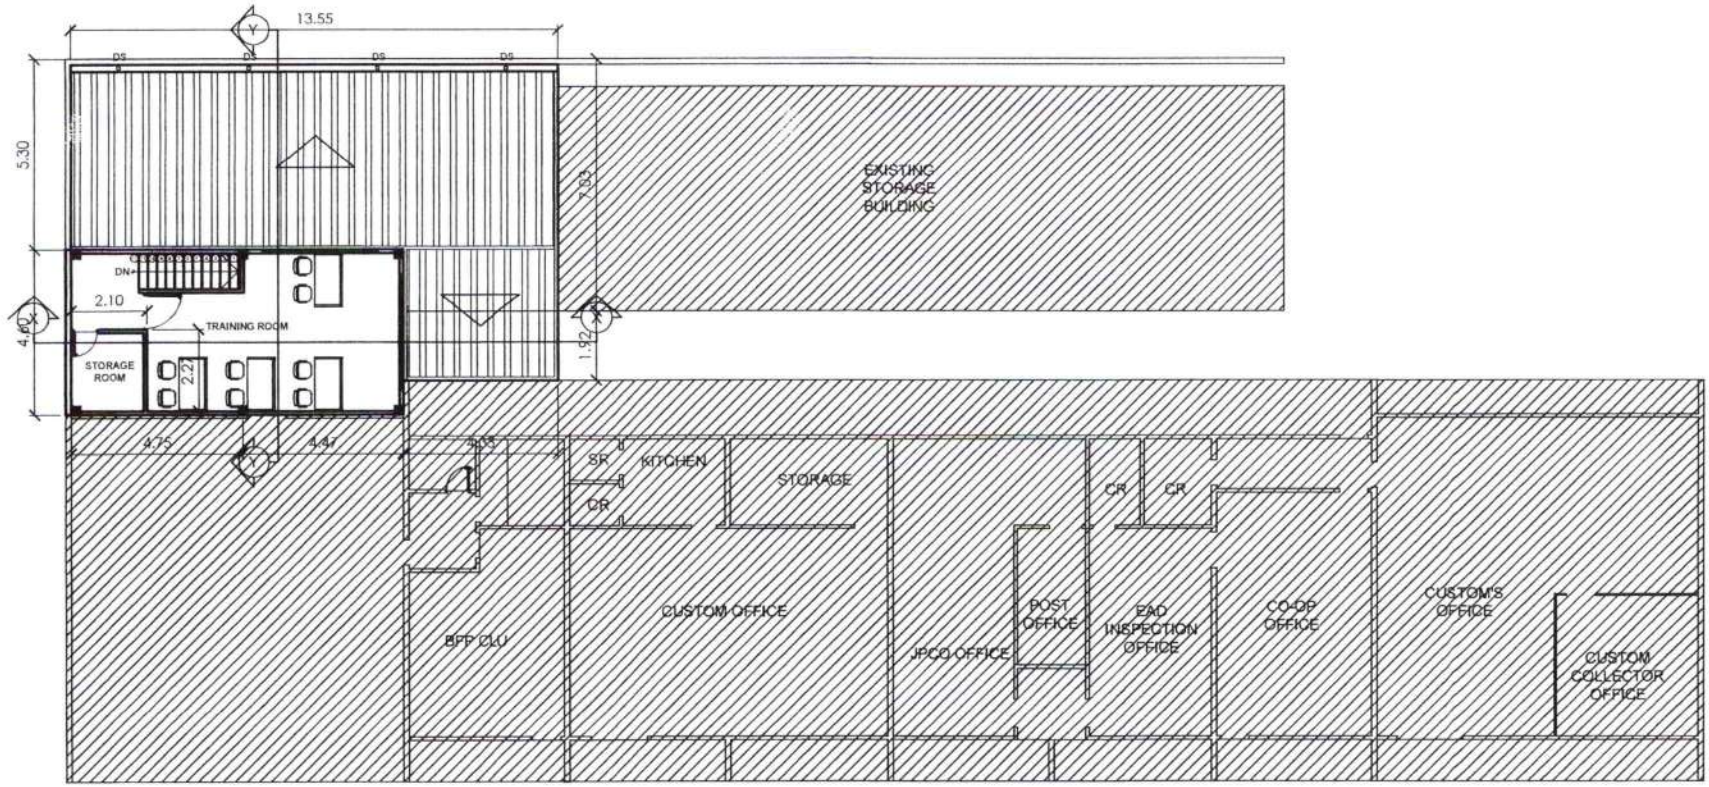

PROPOSED SECOND FLOOR PLAN AND GROUND FLOOR ROOFING PLAN

3 / A1

SCALE: NTS

PHILIPPINE ECONOMIC ZONE AUTHORITY	PROJECT TITLE: PROPOSED IMPROVEMENT OF MEZ FCU BUILDING LOCATION: MACTAN ECONOMIC ZONE I, BRGY. IBO, LAPU-LAPU CITY	PREPARED BY: MARIA DINALYNN Z. FLORES ESO II / ARCHITECT	CHECKED BY: LOUIE EVANS E. ESOTO DIVISION CHIEF EMD / CIVIL ENGINEER	RECOMMENDING APPROVAL: ARNEL M. SUYU ZM/OIC DEPARTMENT MANAGER - OPERATIONS	APPROVED BY: EMMANUEL D. CORTERO ZONE ADMINISTRATOR FOR MEZ AND VISMIN SEZ'S	SHEET NO. 3

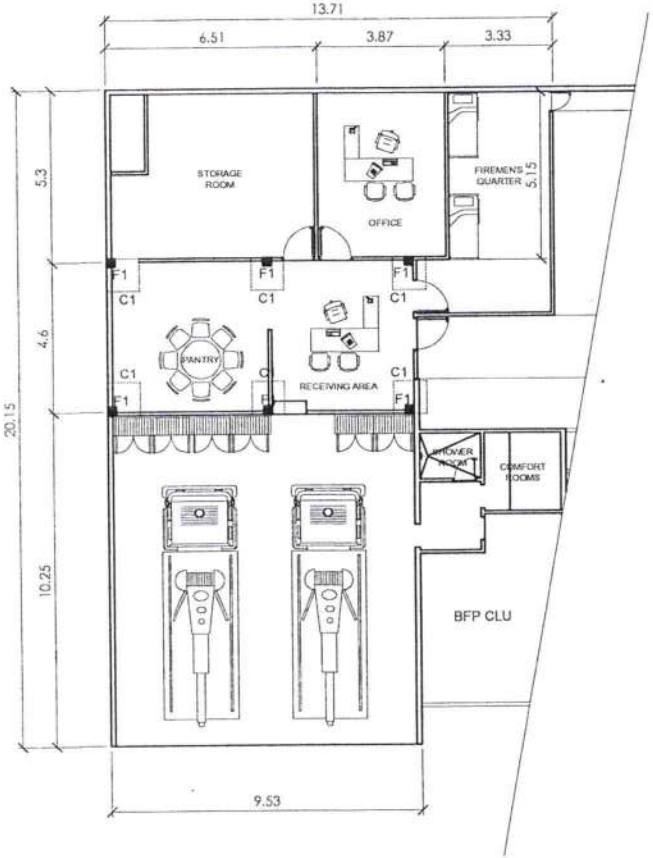

2 / A1 PROPOSED FOUNDATION PLAN

SCALE: 1:100 METERS

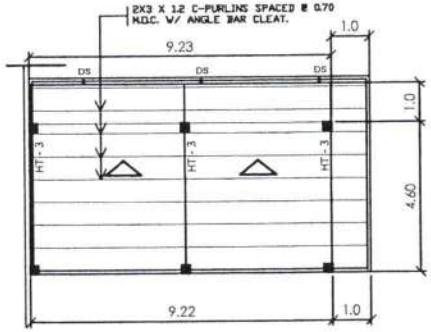

4 / A1 SECOND FLOOR ROOF FRAMING PLAN

SCALE: 1:100 METERS

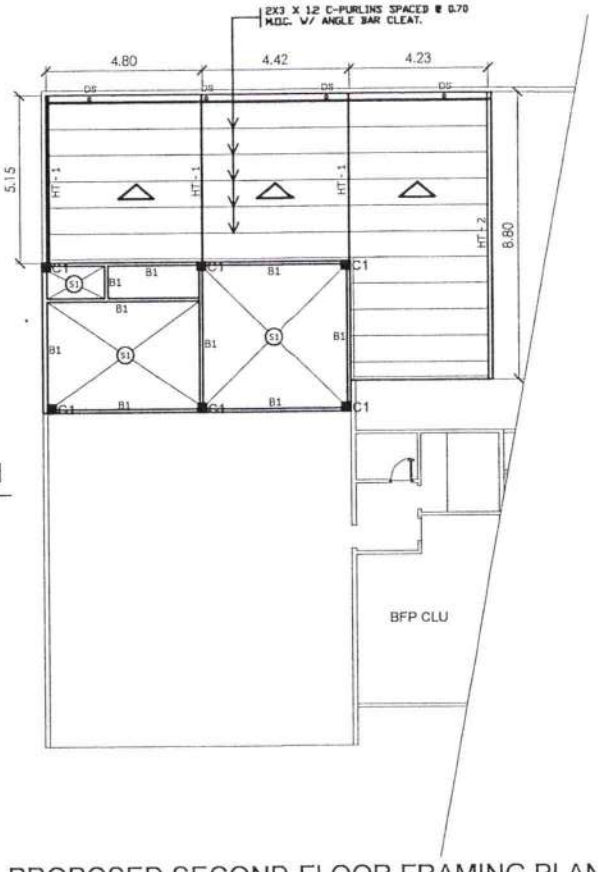

3 / A1 PROPOSED SECOND FLOOR FRAMING PLAN AND GROUND FLOOR ROOF FRAMING PLAN

SCALE: 1:100 METERS

PHILIPPINE ECONOMIC ZONE AUTHORITY	PROJECT TITLE: PROPOSED IMPROVEMENT OF MEZ FCU BUILDING LOCATION: MACTAN ECONOMIC ZONE I, BRGY. IBO, LAPU-LAPU CITY	PREPARED BY: MARIA DINALYNN Z. FLORES, ESO II / ARCHITECT	CHECKED BY: LOUIE EVANS E. ESOTO, DIVISION CHIEF,EMD / CIVIL ENGINEER	RECOMMENDING APPROVAL: ARNEL M. SUYU, ZM/OIC DEPARTMENT MANAGER - OPERATIONS	APPROVED BY: EMMANUEL D. CORTERO, ZONE ADMINISTRATOR FOR MEZ AND VISMIN SEZ'S	SHEET NO. 4.1

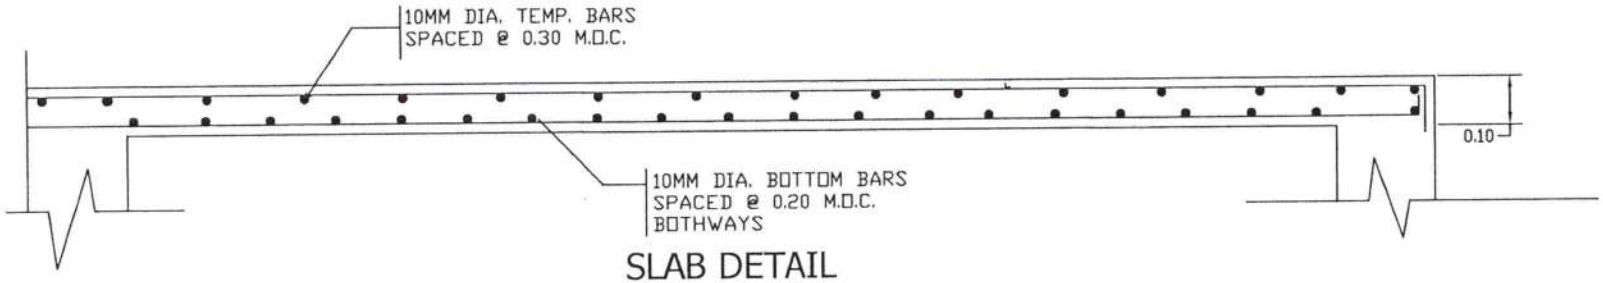

SLAB DETAIL

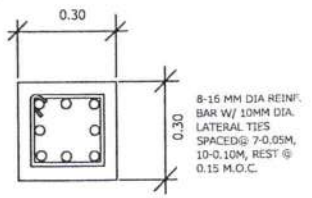

C1

COLUMN DETAILS
SCALE 1:10 METERS

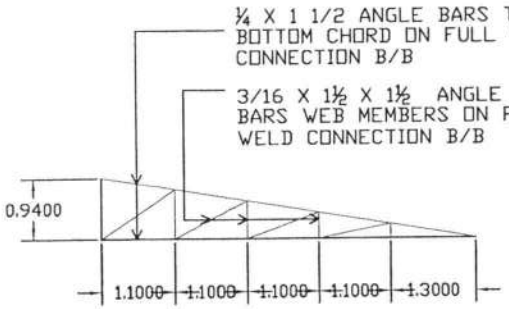

HT -3 DETAIL
SCALE 1:100 METERS

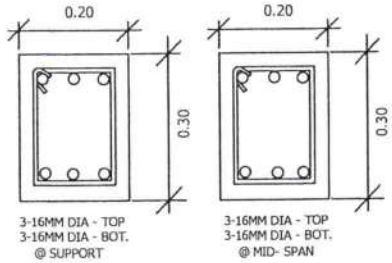

BEAM-1 DETAIL
SCALE 1:10 METERS

MARK	a (mm)	b (mm)	SUPPORT TOP BAR / BOT. BAR	MIDSPAN TOP BAR / BOT. BAR	STIRRUPS SUPPORT	STIRRUPS MIDSPAN	STIRRUPS SUPPORT
RB2	300	400	3-16MMØ / 3-16MMØ	3-16MMØ / 3-16MMØ	10MM DIA. @ 1-0.05M REST @ 0.10M	10MM DIA. @ 1-0.05M REST @ 0.10M	10MM DIA. @ 1-0.05M REST @ 0.10M

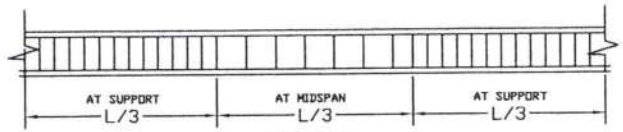

PLAN

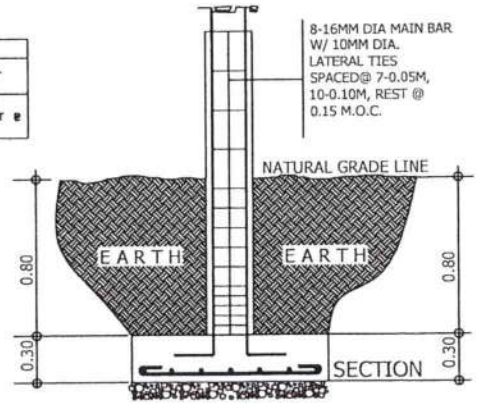

SECTION

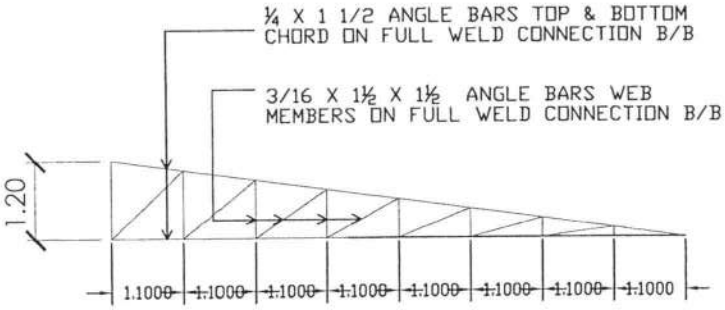

HT -2 DETAIL
SCALE 1:100 METERS

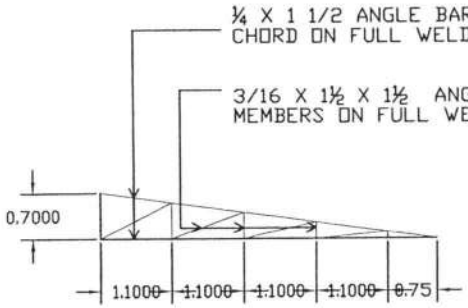

HT -1 DETAIL
SCALE 1:100 METERS

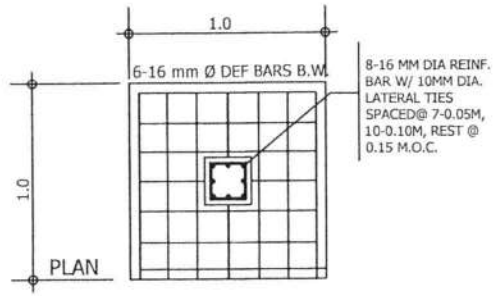

PLAN

FOOTING DETAIL
SCALE 1:25 METERS

PHILIPPINE ECONOMIC ZONE AUTHORITY	PROJECT TITLE: PROPOSED IMPROVEMENT OF MEZ FCU BUILDING — LOCATION: MACTAN ECONOMIC ZONE I, BRGY. IBO, LAPU-LAPU CITY	PREPARED BY: MARIA DINALYNN Z. FLORES, ESO II / ARCHITECT	CHECKED BY: LOUIE EVANS E. ESOTO, DIVISION CHIEF, EMD / CIVIL ENGINEER	RECOMMENDING APPROVAL: ARNEL M. SUYU, ZM/OIC DEPARTMENT MANAGER - OPERATIONS	APPROVED BY: EMMANUEL D. CORTERO, ZONE ADMINISTRATOR FOR MEZ AND VISMIN SEZ'S	SHEET NO. 4.2

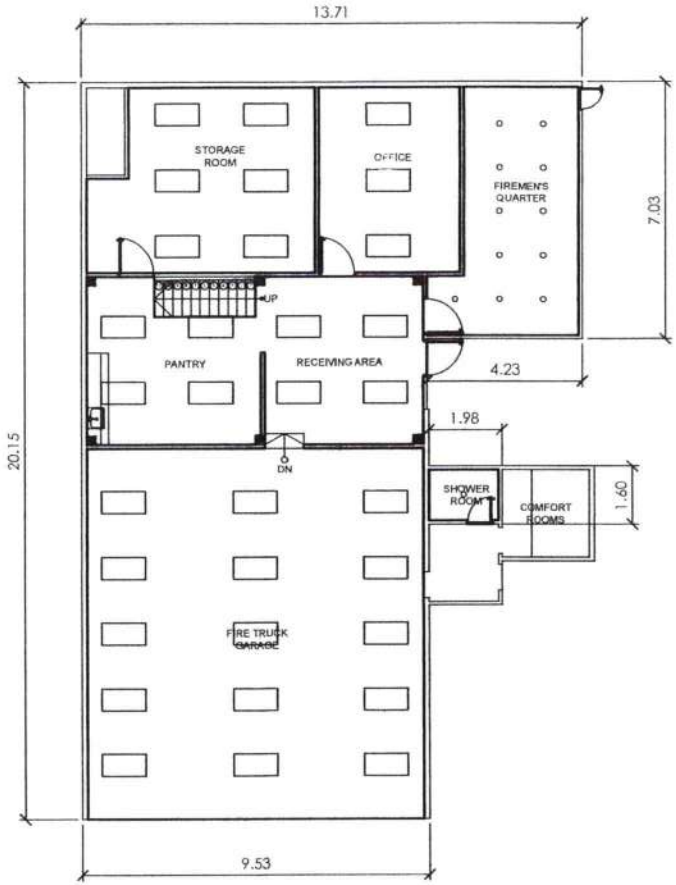

GROUND FLOOR REFLECTED CEILING PLAN

5 / A1

SCALE: NTS

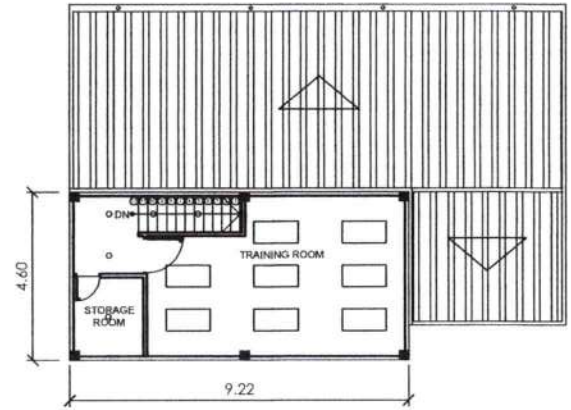

SECOND FLOOR REFLECTED CEILING PLAN

6 / A1

SCALE: NTS

PHILIPPINE ECONOMIC ZONE AUTHORITY	PROJECT TITLE: PROPOSED IMPROVEMENT OF MEZ FCU BUILDING LOCATION: MACTAN ECONOMIC ZONE I, BRGY. IBO, LAPU-LAPU CITY	PREPARED BY: MARIA DINALYNN Z. FLORES, ESO II / ARCHITECT	CHECKED BY: LOUIE EVANS E. ESOTO, DIVISION CHIEF,EMD / CIVIL ENGINEER	RECOMMENDING APPROVAL: ARNEL M. SUYU, ZM/OIC DEPARTMENT MANAGER - OPERATIONS	APPROVED BY: EMMANUEL D. CORTERO, ZONE ADMINISTRATOR FOR MEZ AND VISMIN SEZ'S	SHEET NO. 5

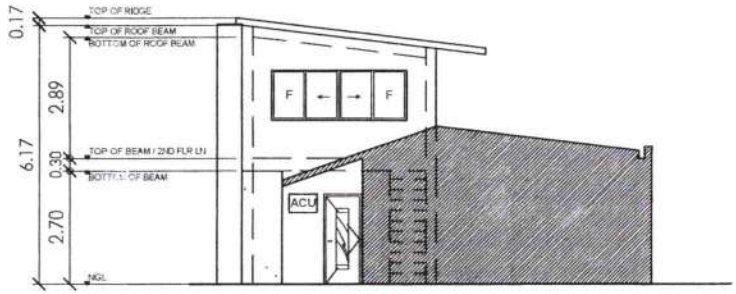

7 / A 1 RIGHT SIDE ELEVATION

SCALE: NTS

8 / A 1 REAR ELEVATION

SCALE: NTS

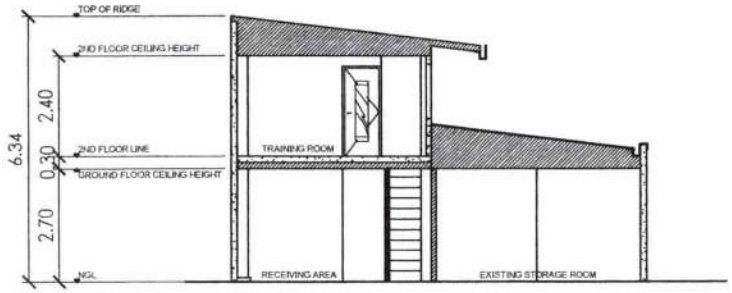

8 / A 1 SECTION THRU Y-Y

SCALE: NTS

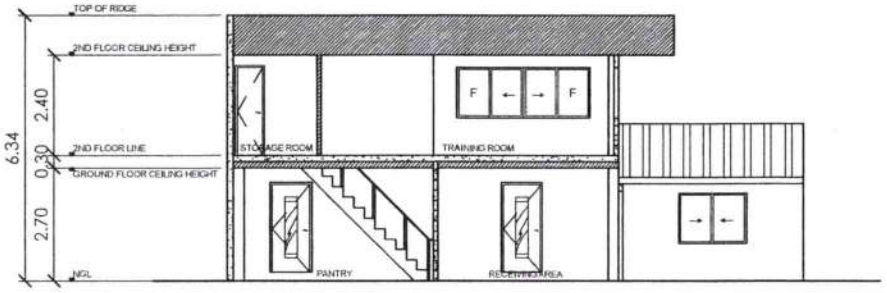

9 / A 1 SECTION THRU X-X

SCALE: NTS

PHILIPPINE ECONOMIC ZONE AUTHORITY	PROJECT TITLE: PROPOSED IMPROVEMENT OF MEZ FCU BUILDING LOCATION: MACTAN ECONOMIC ZONE I, BRGY. IBO, LAPU-LAPU CITY	PREPARED BY: MARIA DINALYNN Z. FLORES, ESO II / ARCHITECT	CHECKED BY: LOUIE EVANS E. ESOTO, DIVISION CHIEF, EMD / CIVIL ENGINEER	RECOMMENDING APPROVAL: ARNEL M. SUYU, ZM/OIC DEPARTMENT MANAGER - OPERATIONS	APPROVED BY: EMMANUEL D. CORTERO, ZONE ADMINISTRATOR FOR MEZ AND VISMIN SEZ'S	SHEET NO. 6