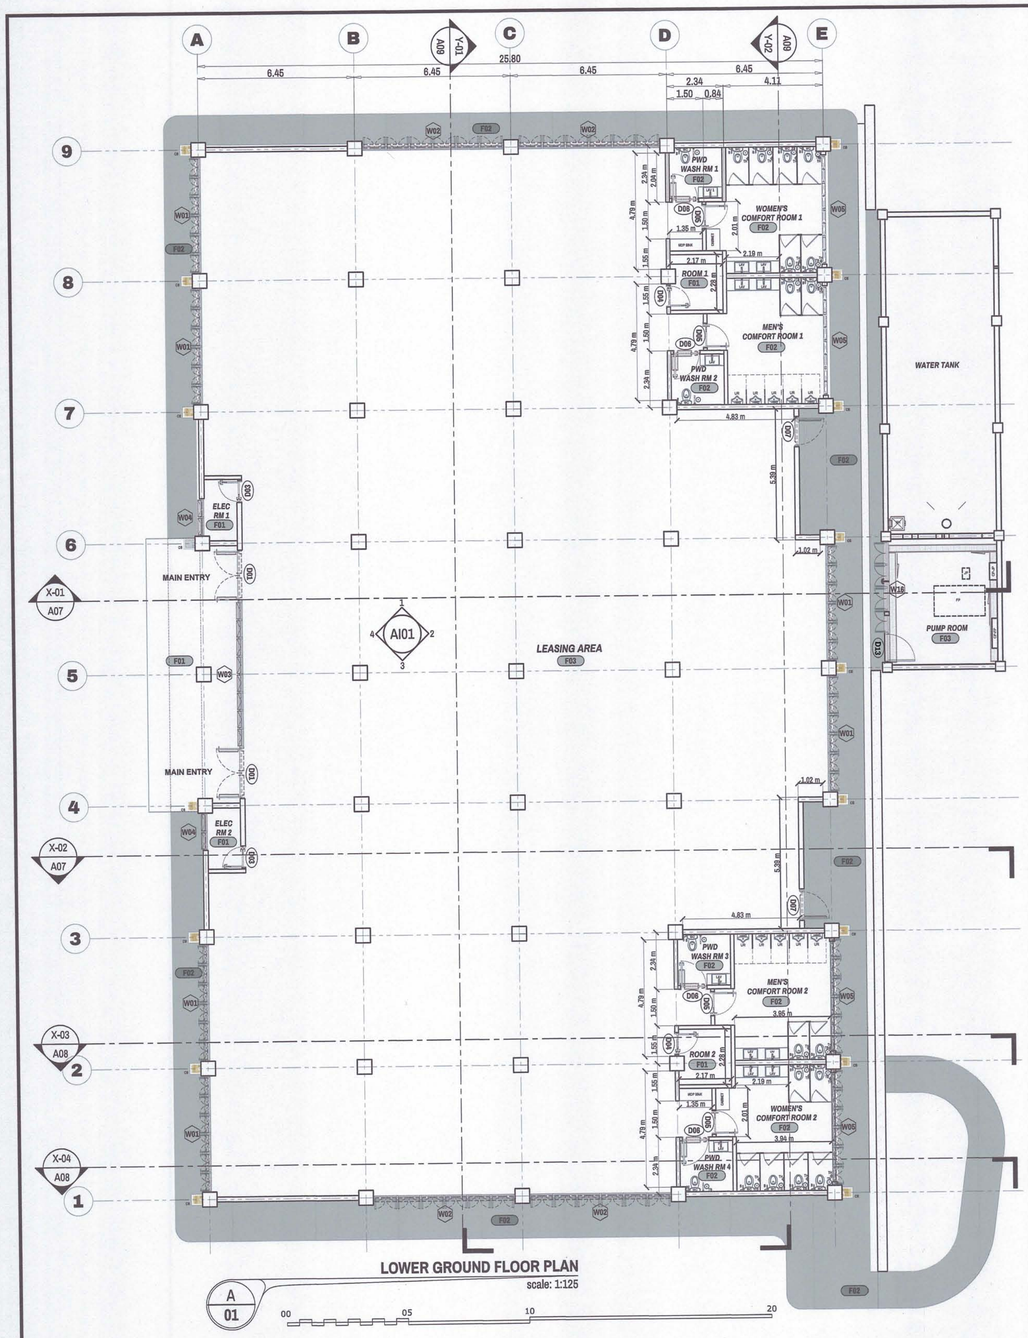

LOWER GROUND FLOOR PLAN

scale: 1:125

A 01

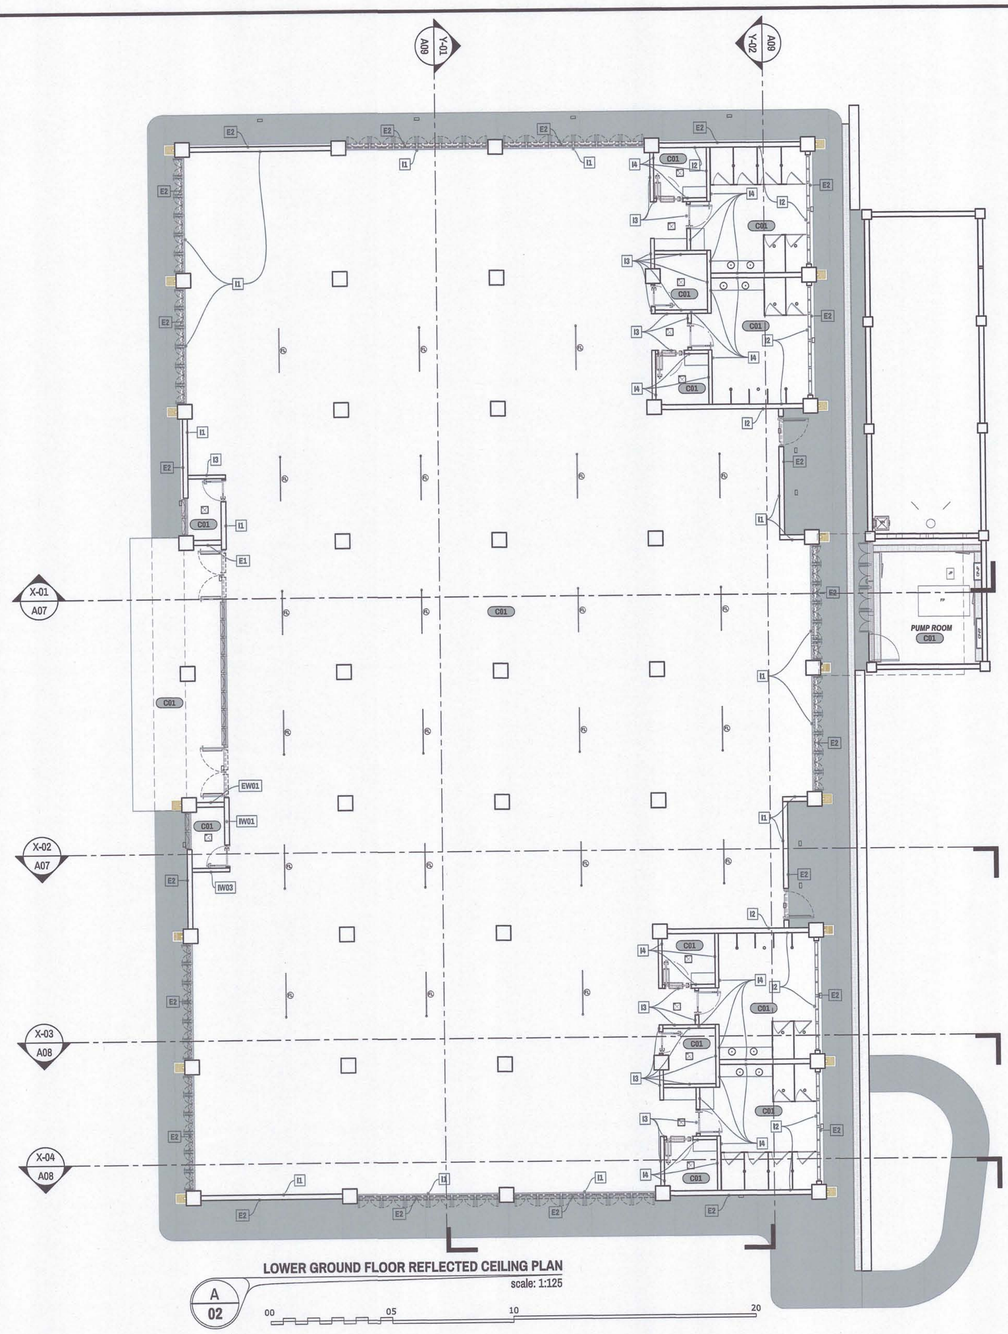

LOWER GROUND FLOOR REFLECTED CEILING PLAN

scale: 1:125

A 02

NOTES:

SYMBOL	DESCRIPTION
X / XXX	DRAWING NUMBER TAG
X	COLUMN GRID BUBBLE
XX m	DIMENSIONS
XX / XX	DETAIL MARKERS
XXX / XXX	BUILDING SECTION
	ELEVATION MARK
XXX	INTERIOR ELEVATION MARK
XX / XXX	EXTERIOR ELEVATION MARK
SLOPE X°	DETAIL SECTION
DXX	DOOR TSG
WXX	WINDOW TAG
FXX	FLOOR FINISH TYPE TAG
WX / WX	WALL TYPE / FINISH TAG
CXX	CEILING TYPE TAG
X	PLAN KEY NOTES

CODE	DESCRIPTION	WALL TYPE	THICKNESS	FINISH MATERIAL	FINISH COLOR	SPECIAL NOTES
E1	Exterior wall 01	Masonry	200	Painted	White	Semi-Gloss Finish
E2	Exterior wall 02	Masonry	200	Fiber Cement Sidings	Beige (RGB: 250,235,215)	Semi-Gloss Finish
I1	Interior wall 01	Masonry	200	Painted	Beige (RGB: 255,255,255)	Smooth Finish
I2	Interior wall 02	Masonry	200	Half-Tiled	Beige (RGB: 255,255,255) 20 x 30 Tile	Glossy
I3	Interior wall 03	Drywall	150	Half-Tiled	Beige (RGB: 255,255,255) 20 x 30 Tile	Glossy

CODE	DESCRIPTION	FLOOR TYPE	FINISH MATERIAL	FINISH COLOR	SPECIAL NOTES
F01	Floor Finish 01	Entrances	Concrete	Natural Concrete	Stamped Concrete Finish (see details)
F02	Floor Finish 02	Walkway	Concrete	Natural Concrete	Stamped Concrete Finish (see details)
F03	Floor Finish 03	Main Flooring 01	Concrete	Natural Concrete	Smooth Surface Concrete Finished Unglazed
F04	Floor Finish 04	Washroom Flooring	60 x 60 Tiles	White Stone Look	The grout color must match or closely resemble the color of the tiles.
F05	Floor Finish 05	Playing area	Hevea Wood	Hevea Wood	Follow Supllier's Specifications See Standard Details of Playing Court Lines
F06	Floor Finish 06	Playing area boundary	Rubberized Paint		Follow Supllier's Specifications See Details of Playing Court Lines
F07	Floor Finish 07	Stage Flooring	Wood	Natural Wood	See stage detail

REPUBLIC OF THE PHILIPPINES
PHILIPPINE ECONOMIC ZONE AUTHORITY
BAGUIO CITY ECONOMIC ZONE
ENGINEERING AND MAINTENANCE DIVISION
LOAKAN ROAD, BAGUIO CITY

PROJECT TITLE/LOCATION:

PEZA-BCEZ MULTIPURPOSE CENTER

SHEET CONTENT:

- LOWER GROUND FLOOR PLAN
- LOWER GROUND FLOOR REFLECTED CEILING PLAN
- NOTES
- FINISHES SCHEDULE

PREPARED:
ANJEE ANNE D. MONTERO
EO II / Architect
DATE:

CHECKED AND REVIEWED BY:
JOSEPH C. GALONG
OIC-DIVISION CHIEF, EMD
DATE:
PAUL M. CODAMON
DEPARTMENT MANAGER FOR OPERATIONS
DATE:

RECOMMENDING APPROVAL:
EMMANUEL O. CORTERO
ZONE ADMINISTRATOR - BAGUIO CITY ECONOMIC ZONE
DATE:

APPROVED :
TERESO O. PANGA
DIRECTOR GENERAL - PEZA
DATE:

SHEET NO. A02

PAGE 02 / 38

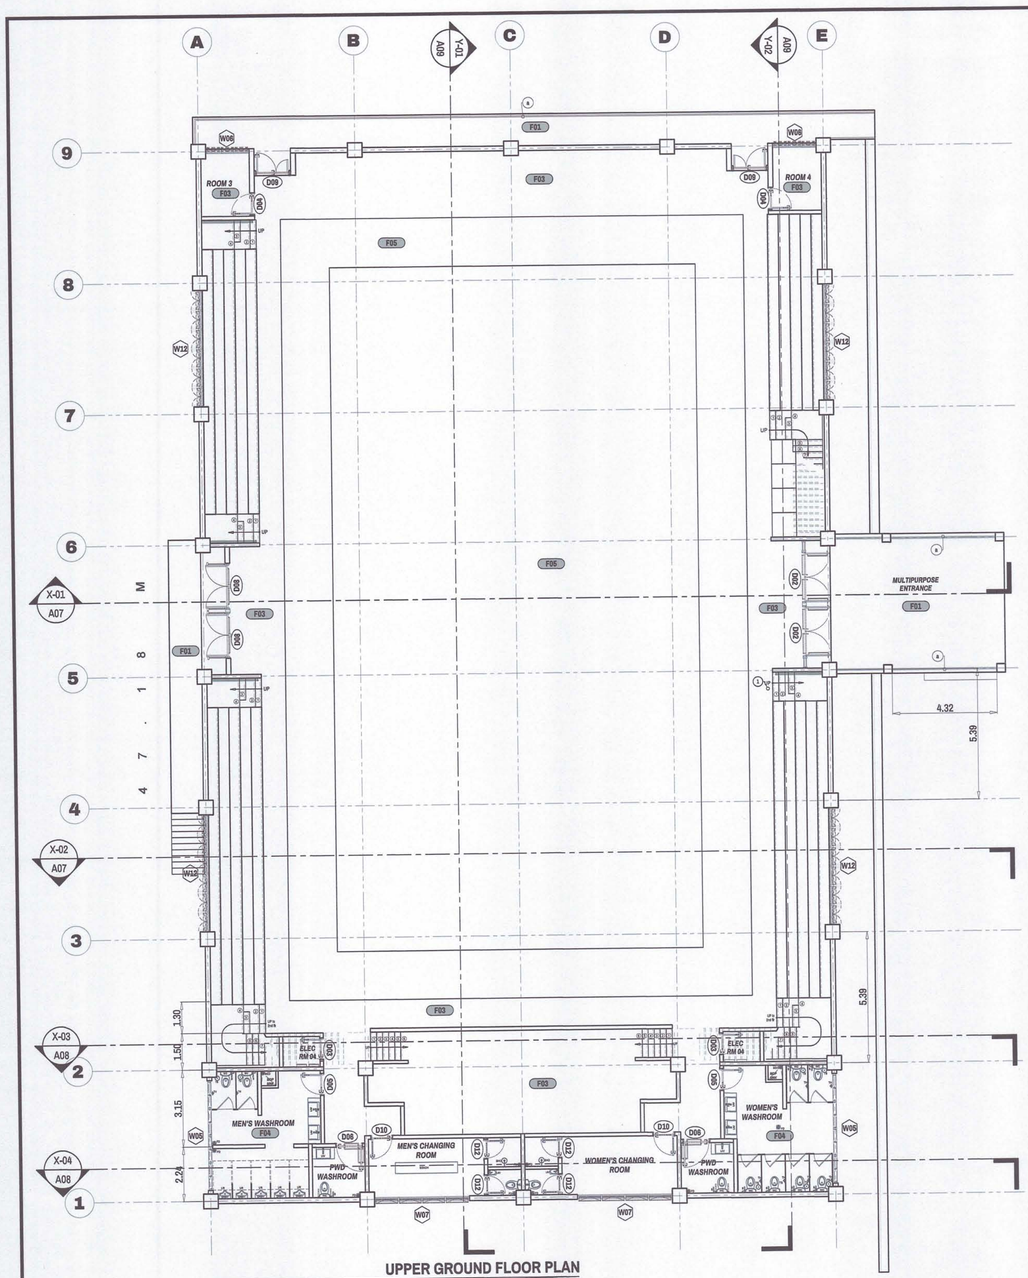

UPPER GROUND FLOOR PLAN

scale: 1:125

A 01

00 05 10 20

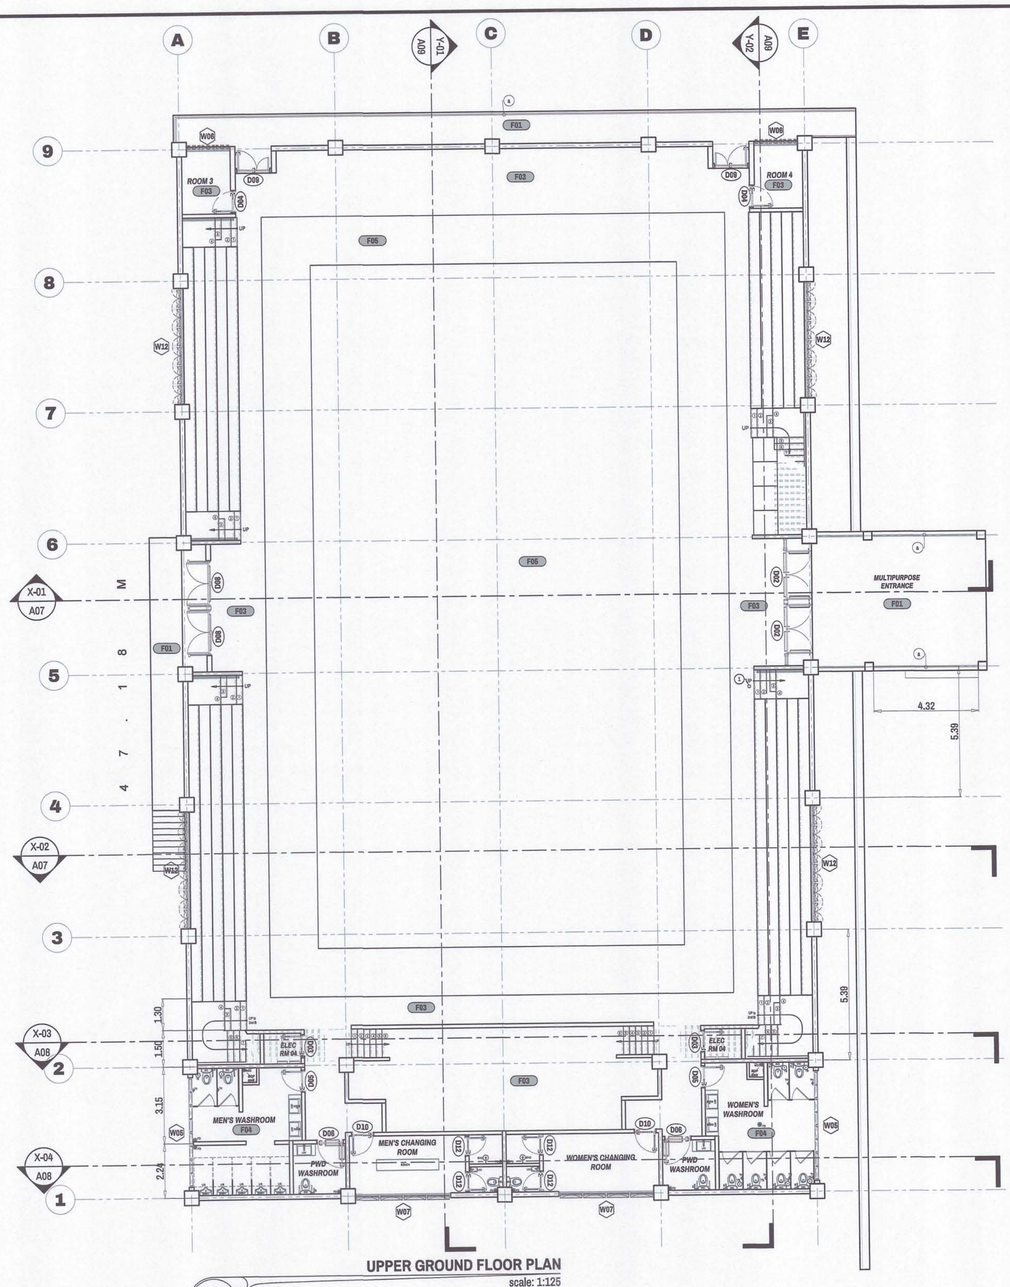

UPPER GROUND FLOOR PLAN

scale: 1:125

A 01

00 05 10 20

NOTES:

SYMBOL	DESCRIPTION
X / XXX	DRAWING NUMBER TAG
X	COLUMN GRID BUBBLE
XX m	DIMENSIONS
XX / XX, X	DETAIL MARKERS
XXX / XXX	BUILDING SECTION
	ELEVATION MARK
XXX	INTERIOR ELEVATION MARK
XX / XXX	EXTERIOR ELEVATION MARK
SLOPE X°	DETAIL SECTION
DXX	DOOR TSG
WXX	WINDOW TAG
FXX	FLOOR FINISH TYPE TAG
WX WX	WALL TYPE / FINISH TAG
CXX	CEILING TYPE TAG
X	PLAN KEY NOTES

DRAWING REFERENCES:

CODE	DESCRIPTION	WALL TYPE	THICKNESS	FINISH MATERIAL	FINISH COLOR	SPECIAL NOTES
E1	Exterior wall 01	Masonry	200	Painted	White	Semi-Gloss Finish
E2	Exterior wall 02	Masonry	200	Fiber Cement Sidings	Beige (RGB: 250,235,215)	Semi-Gloss Finish
I1	Interior wall 01	Masonry	200	Painted	Beige (RGB: 255,255,255)	Smooth Finish
I2	Interior wall 02	Masonry	200	Half-Tiled	Beige (RGB: 255,255,255) 20 x 30 Tile	Glossy
I3	Interior wall 03	Drywall	150	Half-Tiled	Beige (RGB: 255,255,255) 20 x 30 Tile	Glossy

CODE	DESCRIPTION	FLOOR TYPE	FINISH MATERIAL	FINISH COLOR	SPECIAL NOTES
F01	Floor Finish 01	Entrances	Concrete	Natural Concrete	Stamped Concrete Finish (see details)
F02	Floor Finish 02	Walkway	Concrete	Natural Concrete	Stamped Concrete Finish (see details)
F03	Floor Finish 03	Main Flooring 01	Concrete	Natural Concrete	Smooth Surface Concrete Finished Unglazed
F04	Floor Finish 04	Washroom Flooring	60 x 60 Tiles	White Stone Look	The grout color must match or closely resemble the color of the tiles.
F05	Floor Finish 05	Playing area	Hevea Wood	Hevea Wood	Follow Supllier's Specifications See Standard Details of Playing Court Lines
F06	Floor Finish 06	Playing area boundary	Rubberized Paint		Follow Supllier's Specifications See Details of Playing Court Lines
F07	Floor Finish 07	Stage Flooring	Wood	Natural Wood	See stage detail

REPUBLIC OF THE PHILIPPINES
PHILIPPINE ECONOMIC ZONE AUTHORITY
BAGUIO CITY ECONOMIC ZONE
ENGINEERING AND MAINTENANCE DIVISION
LOAKAN ROAD, BAGUIO CITY

PROJECT TITLE/LOCATION:

PEZA-BCEZ MULTIPURPOSE CENTER

SHEET CONTENT:

- UPPER GROUND FLOOR PLAN
- UPPER GROUND FLOOR REFLECTED CEILING PLAN
- NOTES
- FINISHES SCHEDULE

PREPARED:

ANJEE ANNE D. MONTERO
ESO II / Architect
DATE:

CHECKED AND REVIEWED BY:

JOSEPH C. GALONG
DIC-DIVISION CHIEF, EMD
DATE:

PAUL M. CODAMON
DEPARTMENT MANAGER FOR OPERATIONS
DATE:

RECOMMENDING APPROVAL:

EMMANUEL D. CORTERO
ZONE ADMINISTRATOR - BAGUIO CITY ECONOMIC ZONE
DATE:

APPROVED :

TERESO O. PANGA
DIRECTOR GENERAL - PEZA
DATE:

SHEET NO.: A03

PAGE: 03 / 38

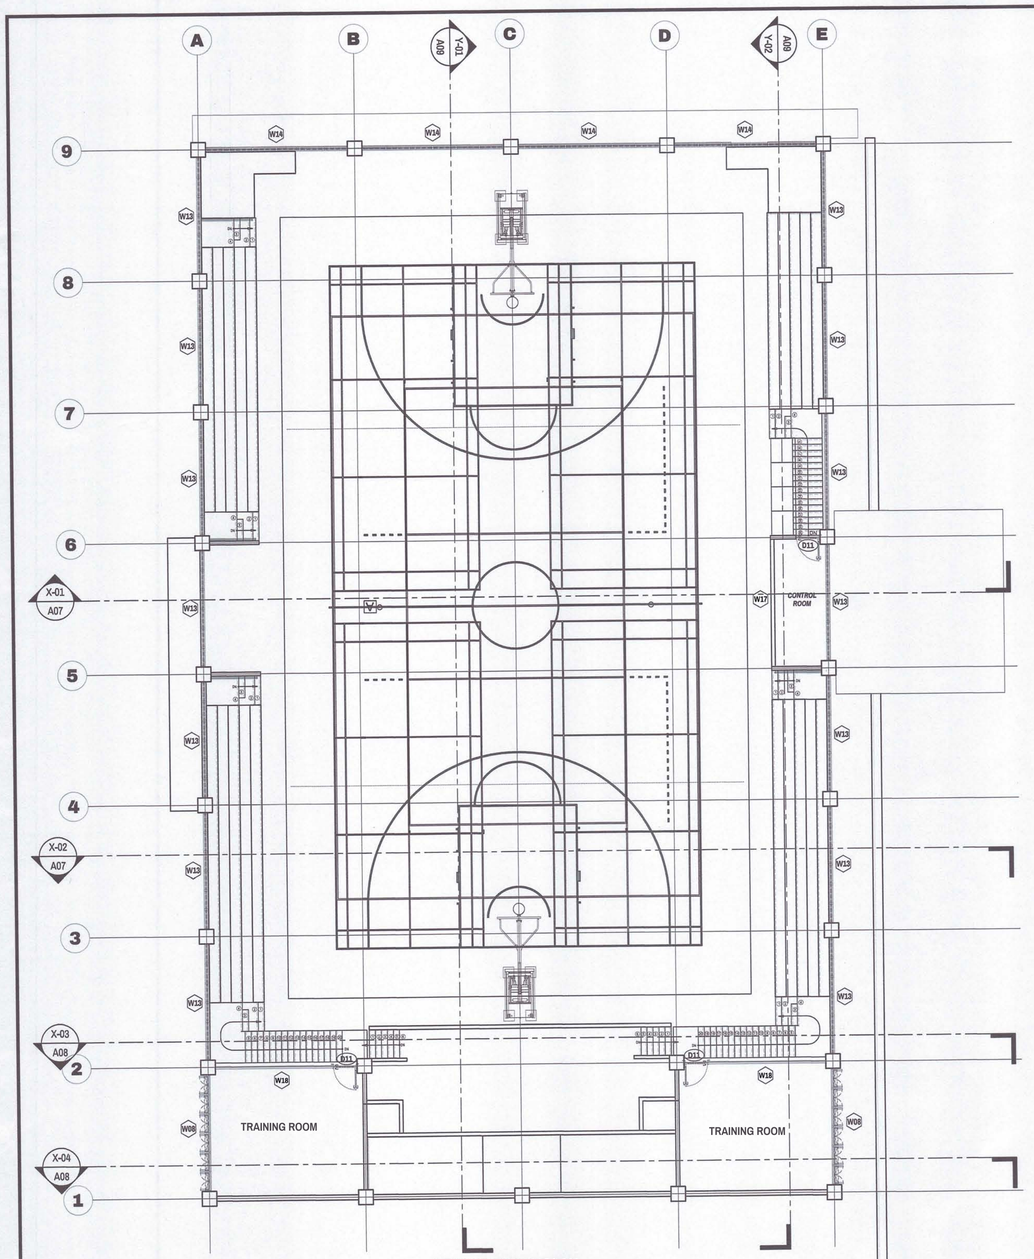

SECOND FLOOR PLAN

scale: 1:125

A 01

00 05 10 20

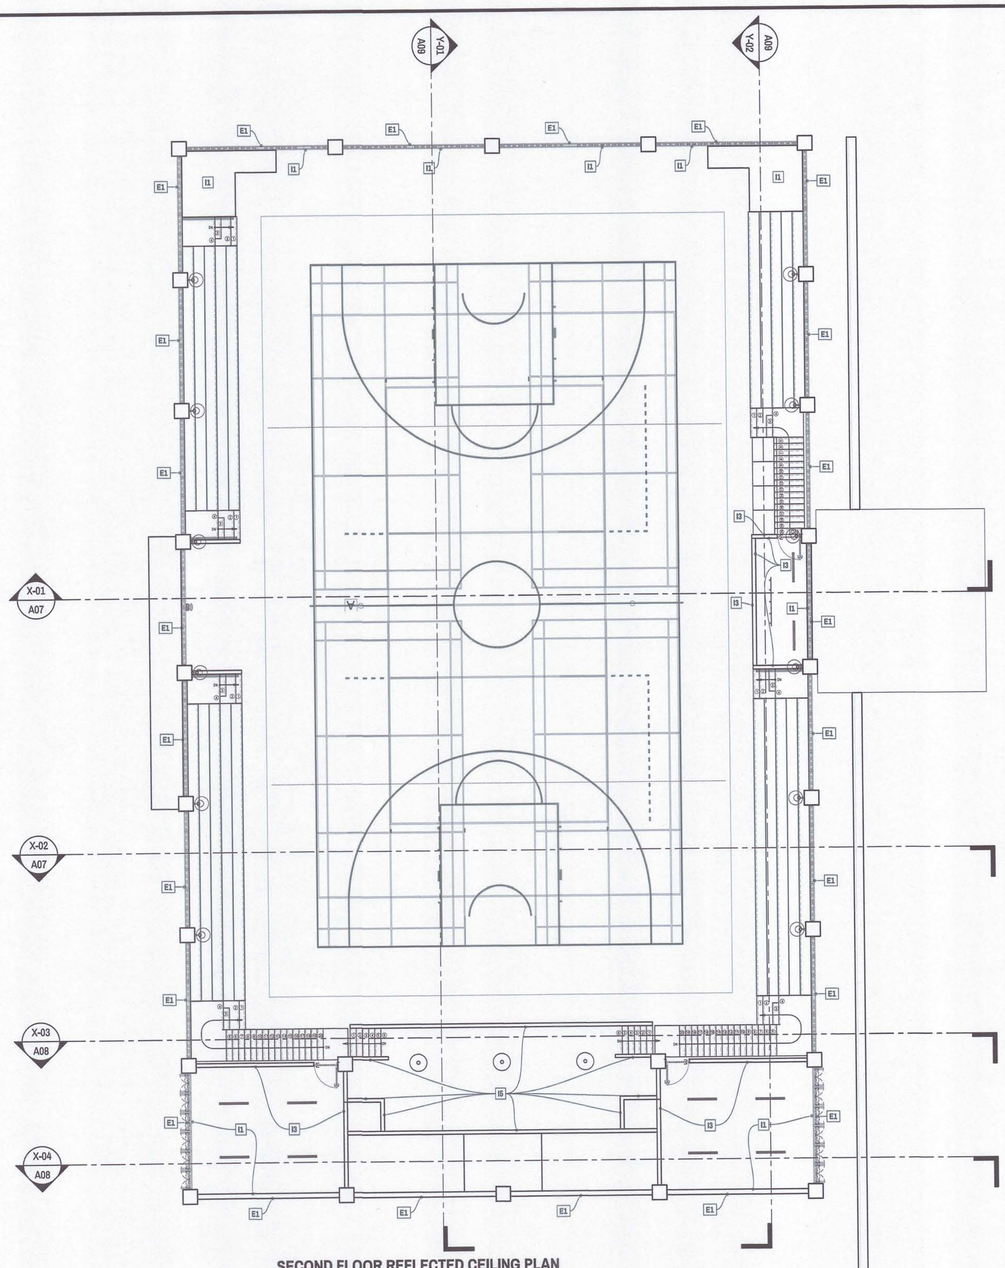

SECOND FLOOR REFLECTED CEILING PLAN

scale: 1:125

A 01

00 05 10 20

NOTES:

SYMBOL	DESCRIPTION
X / XXX	DRAWING NUMBER TAG
X	COLUMN GRID BUBBLE
XX m	DIMENSIONS
XX / XX	DETAIL MARKERS
XXX / XXX	BUILDING SECTION
	ELEVATION MARK
XXX	INTERIOR ELEVATION MARK
XX / XXX	EXTERIOR ELEVATION MARK
SLOPE X°	DETAIL SECTION
DXX	DOOR TSG
WXX	WINDOW TAG
FXX	FLOOR FINISH TYPE TAG
WX WX	WALL TYPE / FINISH TAG
CXX	CEILING TYPE TAG
X	PLAN KEY NOTES

DRAWING REFERENCES:

CODE	DESCRIPTION	WALL TYPE	THICKNESS	FINISH MATERIAL	FINISH COLOR	SPECIAL NOTES
E1	Exterior wall 01	Masonry	200	Painted	White	Semi-Gloss Finish
E2	Exterior wall 02	Masonry	200	Fiber Cement Sidings	Beige (RGB: 250,235,215)	Semi-Gloss Finish
I1	Interior wall 01	Masonry	200	Painted	Beige (RGB: 255,255,255)	Smooth Finish
I2	Interior wall 02	Masonry	200	Half-Tiled	Beige (RGB: 255,255,255) 20 x 30 Tile	Glossy
I3	Interior wall 03	Drywall	150	Half-Tiled	Beige (RGB: 255,255,255) 20 x 30 Tile	Glossy

CODE	DESCRIPTION	FLOOR TYPE	FINISH MATERIAL	FINISH COLOR	SPECIAL NOTES
F01	Floor Finish 01	Entrances	Concrete	Natural Concrete	Stamped Concrete Finish (see details)
F02	Floor Finish 02	Walkway	Concrete	Natural Concrete	Stamped Concrete Finish (see details)
F03	Floor Finish 03	Main Flooring 01	Concrete	Natural Concrete	Smooth Surface Concrete Finished Unglazed
F04	Floor Finish 04	Washroom Flooring	60 x 60 Tiles	White Stone Look	The grout color must match or closely resemble the color of the tiles. Follow Supllier's Specifications
F05	Floor Finish 05	Playing area	Hevea Wood	Hevea Wood	See Standard Details of Playing Court Lines Follow Supllier's Specifications
F06	Floor Finish 06	Playing area boundary	Rubberized Paint		See Details of Playing Court Lines
F07	Floor Finish 07	Stage Flooring	Wood	Natural Wood	See stage detail

REPUBLIC OF THE PHILIPPINES
PHILIPPINE ECONOMIC ZONE AUTHORITY
BAGUIO CITY ECONOMIC ZONE
ENGINEERING AND MAINTENANCE DIVISION
LOAKAN ROAD, BAGUIO CITY

PROJECT TITLE/LOCATION:

PEZA-BCEZ MULTIPURPOSE CENTER

SHEET CONTENT:

- UPPER GROUND FLOOR PLAN
- UPPER GROUND FLOOR REFLECTED CEILING PLAN
- NOTES
- FINISHES SCHEDULE

PREPARED:

ANJEE ANNE D. MONTERO
ESO II / Architect
DATE:

CHECKED AND REVIEWED BY:

JOSEPH C. GALONG
OIC-DIVISION CHIEF, EMD
DATE:

PAUL M. CODAMON
DEPARTMENT MANAGER FOR OPERATIONS
DATE:

RECOMMENDING APPROVAL:

EMMANUEL D. CORTERO
ZONE ADMINISTRATOR - BAGUIO CITY ECONOMIC ZONE
DATE:

APPROVED :

TERESO O. PANGA
DIRECTOR GENERAL, PEZA
DATE:

SHEET NO. A04

PAGE 04 / 38

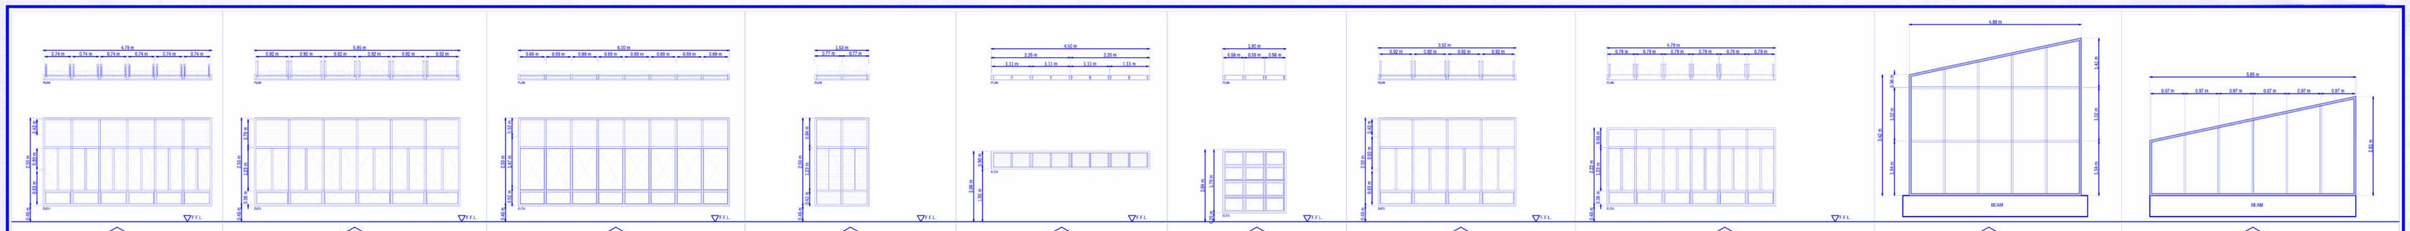

W01 W02 W03 W04 W05 W06 W07 W08 W09 W10

REQUIRED :	6 SET	REQUIRED :	4 SET	REQUIRED :	1 SET	REQUIRED :	2 SET	REQUIRED :	6 SET	REQUIRED :	2 SET	REQUIRED :	2 SET	REQUIRED :	4 SET	REQUIRED :	4 SET
TYPE :	LOUVER-CASEMENT - AWNING ALUMINUM GLASS WINDOW FRAMES	TYPE :	LOUVER-CASEMENT - AWNING ALUMINUM GLASS WINDOW FRAMES	TYPE :	FIXED-AWNING ALUMINUM GLASS WINDOW FRAMES	TYPE :	LOUVER-AWNING WINDOW ON STEEL FRAMES	TYPE :	JALOUSIE WINDOW w/ 6mm THK CLEAR GLASS SLATES ON STEEL/ALUMINUM FRAMES w/ INSECT SCREEN ON THE INNER-SIDE	TYPE :	FIXED-AWNING WINDOW	TYPE :	LOUVER-CASEMENT - AWNING ALUMINUM GLASS WINDOW FRAMES	TYPE :	LOUVER-CASEMENT - AWNING ALUMINUM GLASS WINDOW FRAMES	TYPE :	FIXED WINDOW w/ 10mm THK CLEAR TEMPERED GLASS ON ALUMINUM FRAMES	TYPE :	FIXED WINDOW w/ 10mm THK CLEAR TEMPERED GLASS ON ALUMINUM FRAMES
LOCKSET :	N/A	LOCKSET :	N/A	LOCKSET :	N/A	LOCKSET :	N/A	LOCKSET :	N/A	LOCKSET :	N/A	LOCKSET :	N/A	LOCKSET :	N/A	LOCKSET :	N/A	LOCKSET :	N/A
HARDWARE :	SUPPLIER'S SPECIFICATION	HARDWARE :	SUPPLIER'S SPECIFICATION	HARDWARE :	SUPPLIER'S SPECIFICATION	HARDWARE :	SUPPLIER'S SPECIFICATION	HARDWARE :	SUPPLIER'S SPECIFICATION	HARDWARE :	SUPPLIER'S SPECIFICATION	HARDWARE :	SUPPLIER'S SPECIFICATION	HARDWARE :	SUPPLIER'S SPECIFICATION	HARDWARE :	SUPPLIER'S SPECIFICATION	HARDWARE :	SUPPLIER'S SPECIFICATION
JAMB :	ALUMINUM	JAMB :	ALUMINUM	JAMB :	ALUMINUM	JAMB :	ALUMINUM	JAMB :	ALUMINUM	JAMB :	ALUMINUM	JAMB :	ALUMINUM	JAMB :	ALUMINUM	JAMB :	ALUMINUM	JAMB :	ALUMINUM
LOCATION :	LOWER GROUND FLOOR LEASING AREA	LOCATION :	LOWER GROUND FLOOR LEASING AREA	LOCATION :	LOWER GROUND FLOOR ENTRANCE	LOCATION :	LOWER GROUND FLOOR ELECTRICAL ROOM	LOCATION :	LOWER GROUND FLOOR AND UPPER GROUND FLOOR WASH ROOMS	LOCATION :	LOWER GROUND FLOOR AND UPPER GROUND FLOOR PWD WASH ROOMS	LOCATION :	UPPER GROUND FLOOR CHANGING ROOMS	LOCATION :	UPPER GROUND FLOOR TRAINING ROOMS	LOCATION :	UPPER GROUND FLOOR	LOCATION :	UPPER GROUND FLOOR

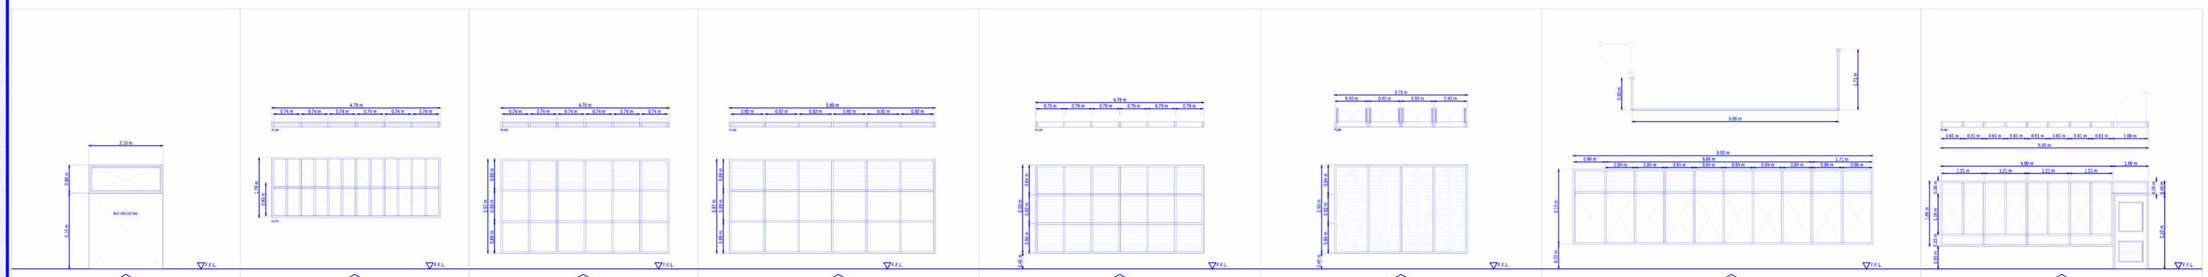

W11 W12 W13 W14 W15 W16 W17 W18

REQUIRED :	2 SET	REQUIRED :	6 SET	REQUIRED :	14 SET	REQUIRED :	4 SET	REQUIRED :	16 SET	REQUIRED :	1 SET	REQUIRED :	1 SET	REQUIRED :	2 SETS
TYPE :	FIXED WINDOW w/ 10mm THK CLEAR TEMPERED GLASS ON ALUMINUM FRAMES	TYPE :	CASEMENT WINDOW w/ 50mm THK CLEAR TEMPERED GLASS ON ALUMINUM FRAMES	TYPE :	FIXED WINDOW WITH OVERHEAD LOUVERS IN 10mm THK CLEAR DOUBLE GLAZED GLASS ON ALUMINUM FRAMES	TYPE :	FIXED WINDOW WITH OVERHEAD LOUVERS IN 10mm THK CLEAR DOUBLE GLAZED GLASS ON ALUMINUM FRAMES	TYPE :	FIXED METAL LOUVER WINDOWS	TYPE :	**CASEMENT LOUVER METAL WINDOW**	TYPE :	FIXED WINDOW WITH OVERHEAD LOUVERS IN 10mm THK CLEAR DOUBLE GLAZED GLASS ON ALUMINUM FRAMES	TYPE :	AWNING-FIXED WINDOW WITH OVERHEAD LOUVERS IN 10mm THK CLEAR DOUBLE GLAZED GLASS ON ALUMINUM FRAMES
LOCKSET :	N/A	LOCKSET :	N/A	LOCKSET :	N/A	LOCKSET :	N/A	LOCKSET :	N/A	LOCKSET :	N/A	LOCKSET :	N/A	LOCKSET :	N/A
HARDWARE :	SUPPLIER'S SPECIFICATION	HARDWARE :	SUPPLIER'S SPECIFICATION	HARDWARE :	SUPPLIER'S SPECIFICATION	HARDWARE :	SUPPLIER'S SPECIFICATION	HARDWARE :	SUPPLIER'S SPECIFICATION	HARDWARE :	SUPPLIER'S SPECIFICATION	HARDWARE :	SUPPLIER'S SPECIFICATION	HARDWARE :	SUPPLIER'S SPECIFICATION
JAMB :	ALUMINUM	JAMB :	ALUMINUM	JAMB :	ALUMINUM	JAMB :	ALUMINUM	JAMB :	METAL	JAMB :	METAL	JAMB :	ALUMINUM	JAMB :	ALUMINUM
LOCATION :	LOWER GROUND FLOOR ENTRANCE DOOR TRANSOM WINDOW	LOCATION :	LOWER GROUND FLOOR ENTRANCE DOOR TRANSOM WINDOW	LOCATION :	UPPER GROUND FLOOR PLAYING COURT	LOCATION :	UPPER GROUND FLOOR PLAYING COURT	LOCATION :	UPPER GROUND FLOOR PLAYING COURT	LOCATION :	PUMP ROOM	LOCATION :	CONTROL ROOM	LOCATION :	TRAINING ROOMS

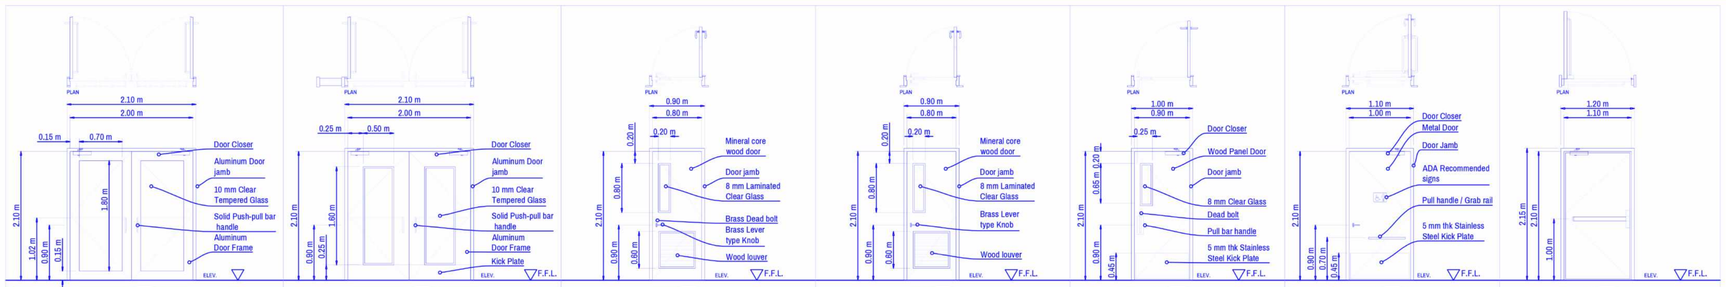

D01 D02 D03 D04 D05 D06 D07

REQUIRED :	2 SET	REQUIRED :	2 SET	REQUIRED :	4 SET	REQUIRED :	4 SET	REQUIRED :	6 SET	REQUIRED :	6 SET	REQUIRED :	2 SET
TYPE :	ALUMINUM GLASS DOUBLE SWING DOOR	TYPE :	ALUMINUM GLASS DOUBLE SWING DOOR	TYPE :	SOLID WOOD SINGLE SWING DOOR	TYPE :	SOLID WOOD SINGLE SWING DOOR	TYPE :	METAL SINGLE SWING DOOR w/ KICK PLATE AND PEEK WINDOW	TYPE :	METAL SINGLE SWING DOOR w/ KICK PLATE	TYPE :	SINGLE SWING FIRE RATED DOOR
LOCKSET :	DEADBOLT AND PUSH-PULL BAR HANDLE	LOCKSET :	DEADBOLT AND PULL BAR HANDLE	LOCKSET :	DEADBOLT AND LEVER KNOB	LOCKSET :	DEADBOLT AND LEVER KNOB	LOCKSET :	DEADBOLT AND PULL HANDLE	LOCKSET :	LEVER KNOB AND PULL HANDLE	LOCKSET :	PANIC HARDWARE
HARDWARE :	COMPLETE w/ HARDWARE AND ACCESSORIES	HARDWARE :	COMPLETE w/ HARDWARE AND ACCESSORIES	HARDWARE :	COMPLETE w/ HARDWARE AND ACCESSORIES	HARDWARE :	COMPLETE w/ HARDWARE AND ACCESSORIES	HARDWARE :	COMPLETE w/ HARDWARE AND ACCESSORIES	HARDWARE :	COMPLETE w/ HARDWARE AND ACCESSORIES	HARDWARE :	COMPLETE w/ HARDWARE AND ACCESSORIES
JAMB :	ALUMINUM	JAMB :	ALUMINUM	JAMB :	WOOD	JAMB :	WOOD	JAMB :	METAL	JAMB :	METAL	JAMB :	METAL
LOCATION :	LOWER GROUND FLOOR MAIN ENTRANCE	LOCATION :	UPPER GROUND FLOOR MAIN ENTRANCE	LOCATION :	LOWER GROUND FLOOR AND UPPER GROUND FLOOR ELECTRICAL RM	LOCATION :	LOWER GROUND FLOOR RM1 & RM 2; UPPER GROUND FLOOR RM 3 & RM 4	LOCATION :	LOWER GROUND FLOOR AND UPPER GROUND FLOOR MEN AND WOMEN WASH ROOMS	LOCATION :	GROUND FLOOR AND UPPER GROUND FLOOR PWD WASH ROOMS	LOCATION :	LOWER GROUND FLOOR EMERGENCY EXIT

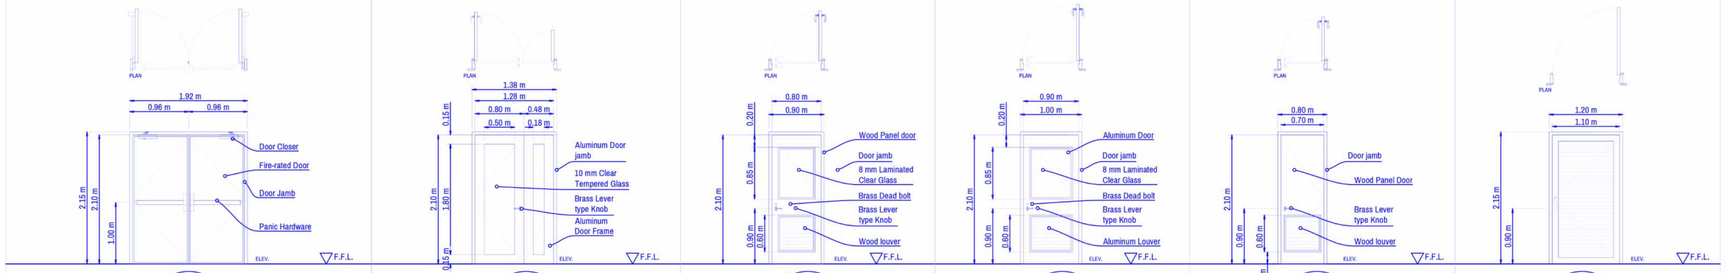

D08 D09 D10 D11 D12 D13

REQUIRED :	2 SET	REQUIRED :	2 SET	REQUIRED :	2 SET	REQUIRED :	3 SET	REQUIRED :	4 SET	REQUIRED :	1 SET
TYPE :	DOUBLE SWING FIRE RATED DOOR	TYPE :	UNEQUAL DOUBLE LEAF ALUMINUM DOOR	TYPE :	WOOD PANEL SINGLE SWING DOOR	TYPE :	ALUMINUM GLASS-LOUVER SINGLE SWING DOOR	TYPE :	SOLID WOOD PANEL SINGLE SWING DOOR	TYPE :	METAL DOOR
LOCKSET :	PANIC HARDWARE	LOCKSET :	DEADBOLT AND LEVER KNOB	LOCKSET :	DEADBOLT AND LEVER KNOB	LOCKSET :	DEADBOLT AND LEVER KNOB	LOCKSET :	LEVER KNOB	LOCKSET :	DEADBOLT ANDBAR HANDLE
HARDWARE :	COMPLETE w/ HARDWARE AND ACCESSORIES	HARDWARE :	COMPLETE w/ HARDWARE AND ACCESSORIES	HARDWARE :	COMPLETE w/ HARDWARE AND ACCESSORIES	HARDWARE :	COMPLETE w/ HARDWARE AND ACCESSORIES	HARDWARE :	COMPLETE w/ HARDWARE AND ACCESSORIES	HARDWARE :	COMPLETE w/ HARDWARE AND ACCESSORIES
JAMB :	METAL	JAMB :	ALUMINUM	JAMB :	WOOD	JAMB :	ALUMINUM	JAMB :	WOOD	JAMB :	METAL
LOCATION :	UPPER GROUND FLOOR EMERGENCY EXIT	LOCATION :	UPPER GROUND FLOOR BACK DOOR	LOCATION :	MEN AND WOMEN CHANGING ROOMS	LOCATION :	TRAINING ROOMS AND CONTROL ROOM	LOCATION :	CHANGING ROOMS' SHOWER AND TOILET	LOCATION :	PUMP ROOM

REPUBLIC OF THE PHILIPPINES
PHILIPPINE ECONOMIC ZONE AUTHORITY
BAGUIO CITY ECONOMIC ZONE
ENGINEERING AND MAINTENANCE DIVISION
LOAKAN ROAD, BAGUIO CITY

PROJECT TITLE/LOCATION:

PEZA-BCEZ MULTIPURPOSE CENTER

SHEET CONTENT:

- DOOR AND WINDOW SCHEDULE

PREPARED:

ANJEE ANNE D. MONTERO
ECE II / Architect
DATE:

CHECKED AND REVIEWED BY:

JOSEPH C. GALONG
DIC-DIVISION CHIEF, EMD
DATE:

PAUL M. CODAMON
DEPARTMENT MANAGER FOR OPERATIONS
DATE:

RECOMMENDING APPROVAL:

EMMANUEL D. CORTERO
ZONE ADMINISTRATOR - BAGUIO CITY ECONOMIC ZONE
DATE:

APPROVED :

TERESO O. PANGA
DIRECTOR GENERAL - PEZA
DATE:

SHEET NO. A09

PAGE 09 / 38