A / M1 VICINITY MAP
SCALE NTS

GENERAL MECHANICAL NOTES

SPECIAL NOTES

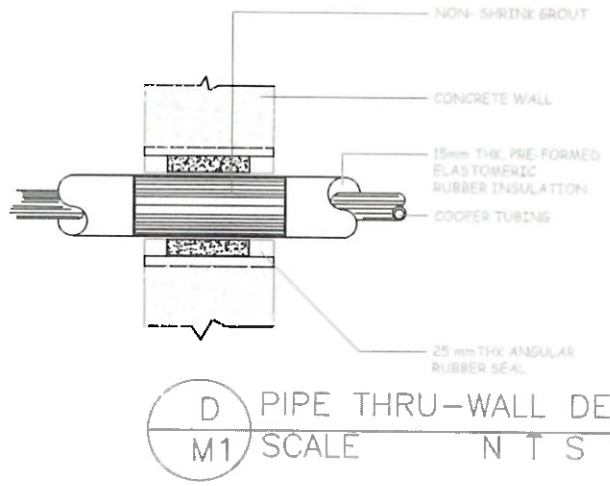

D / M1 PIPE THRU–WALL DETAIL
SCALE NTS

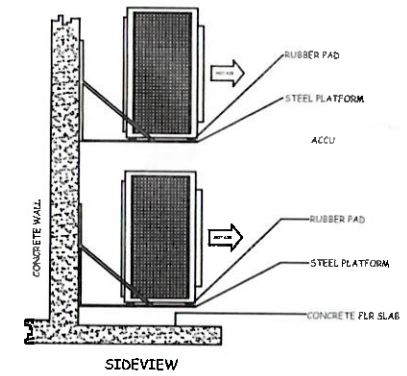

SIDEVIEW

C / M1 ACCU MOUNTING DETAILS
SCALE NTS

FAN COIL UNITS: (FCU)

Unit Designation	Qty.	Area Served	Rating (TR)	Electrical Characteristics			Refrigerant	Remarks
				Volts	Phase	Hertz		
3.0 TR FCU	9	AS-SHOWN	3.0 TR	220	1	60	R410A / R32	

AIR COOLED CONDENSING UNITS: (ACCU)

Unit Designation	Qty.	Area Served	Rating (TR)	Electrical Characteristics			Refrigerant	Remarks
				Volts	Phase	Hertz		
3.0 TR ACCU	9	AS-SHOWN	3.0 TR	220	1	60	R410A / R32	

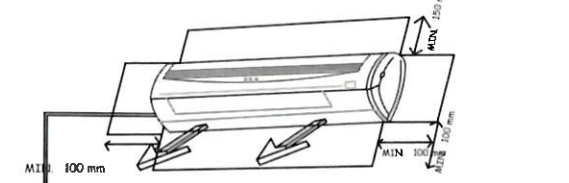

(WALL MOUNTED- FOR ILLUSTRATION ONLY)
FLOOR MOUNTED TO INSTALL - FCU INSTALLATION

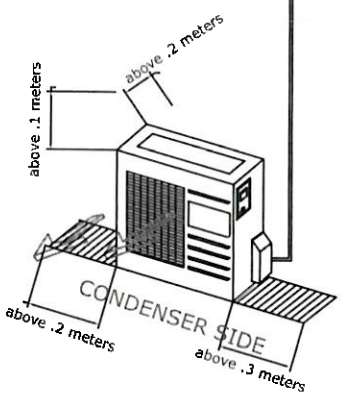

B / M1 FCU / ACCU DETAILS
SCALE NTS

PHILIPPINE ECONOMIC ZONE AUTHORITY

PROJECT TITLE:
SUPPLY, DELIVERY AND INSTALLATION OF SPLIT-TYPE ACUs AT MACTAN ECONOMIC ZONE
LOCATION: MACTAN ECONOMIC ZONE I, BRGY. IBO, LAPU-LAPU CITY

PREPARED BY:
I.P.RAZO / J.D.CANDO / P.A.CUSTODIO
MECHANICAL ENGR. / PROJECT-IN-CHARGE

CHECKED BY:
LOUIE EVANS EVESOTO
DIVISION CHIEF,EMD / CIVIL ENGINEER

RECOMMENDING APPROVAL:
ARNEL M. SUYU
ZM/OIC DEPARTMENT MANAGER - OPERATIONS

APPROVED BY:
EMMANUEL D. CORTERO
ZONE ADMINISTRATOR FOR MEZ AND VISMIN SEZ'S

SHEET NO.
M1

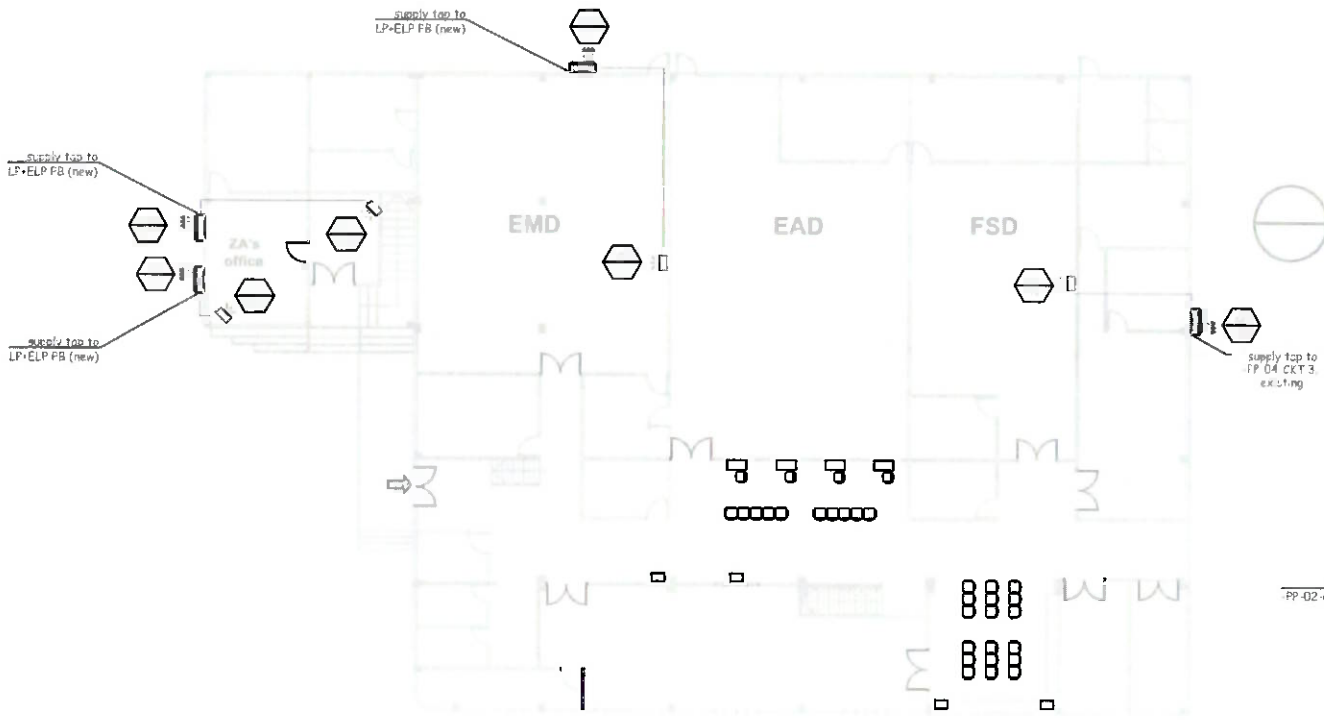

MEZ ADMIN GF PLAN

NTS.

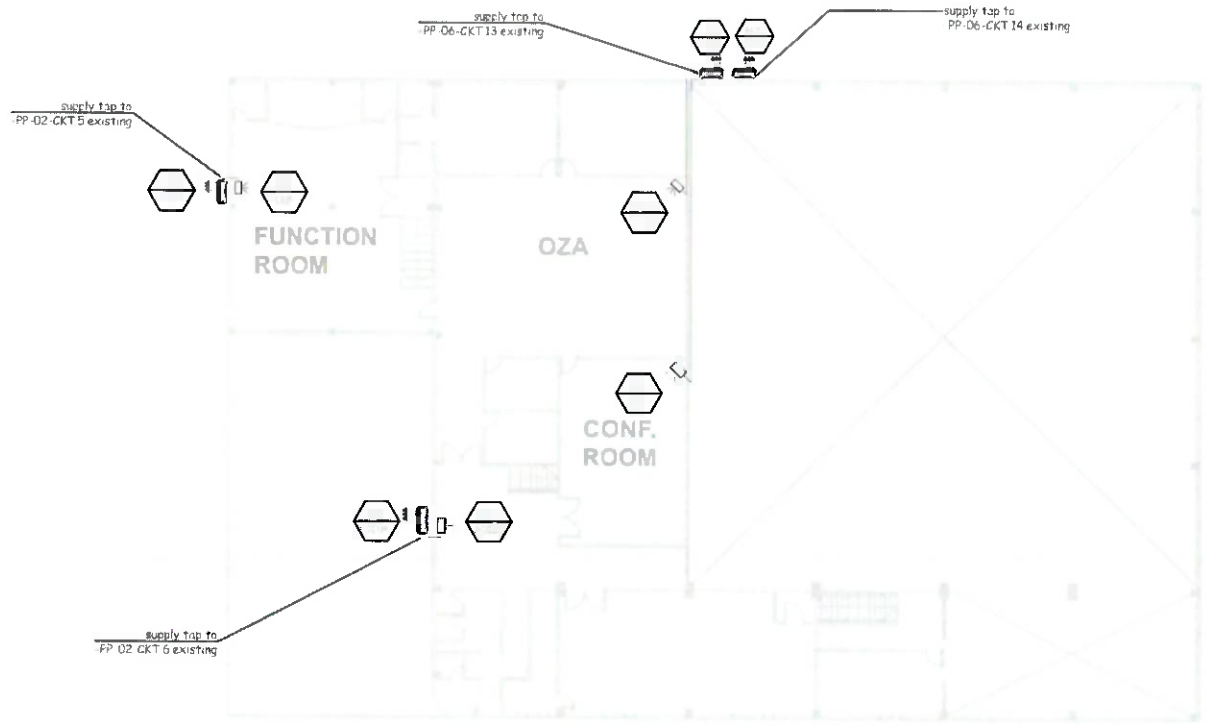

MEZ ADMIN 2F PLAN

NTS.

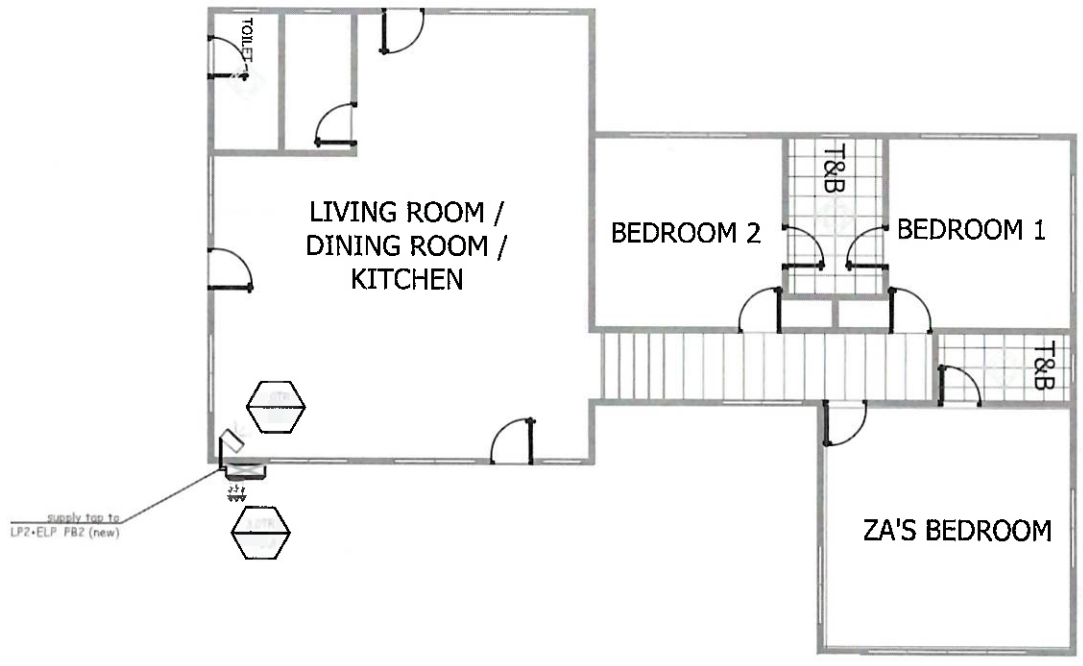

MEZ STAFF HOUSE

NTS.

PHILIPPINE ECONOMIC ZONE AUTHORITY	PROJECT TITLE: SUPPLY, DELIVERY AND INSTALLATION OF SPLIT-TYPE ACUs AT MACTAN ECONOMIC ZONE LOCATION: MACTAN ECONOMIC ZONE I, BRGY. IBO, LAPU-LAPU CITY	PREPARED BY: I.P.RAZO / J.D.CANDO / P.A.CUSTODIO MECHANICAL ENGR. I/PROJECT-IN-CHARGE	CHECKED BY: LOUIE EVANS E. ESOTO DIVISION CHIEF II - EMD / CIVIL ENGINEER	RECOMMENDING APPROVAL: ARNEL M. SUYU ZM/OIC DEPARTMENT MANAGER - OPERATIONS	APPROVED BY: EMMANUEL D. CORTERO ZONE ADMINISTRATOR FOR MEZ AND VISMIN SEZ'S	SHEET NO. M2