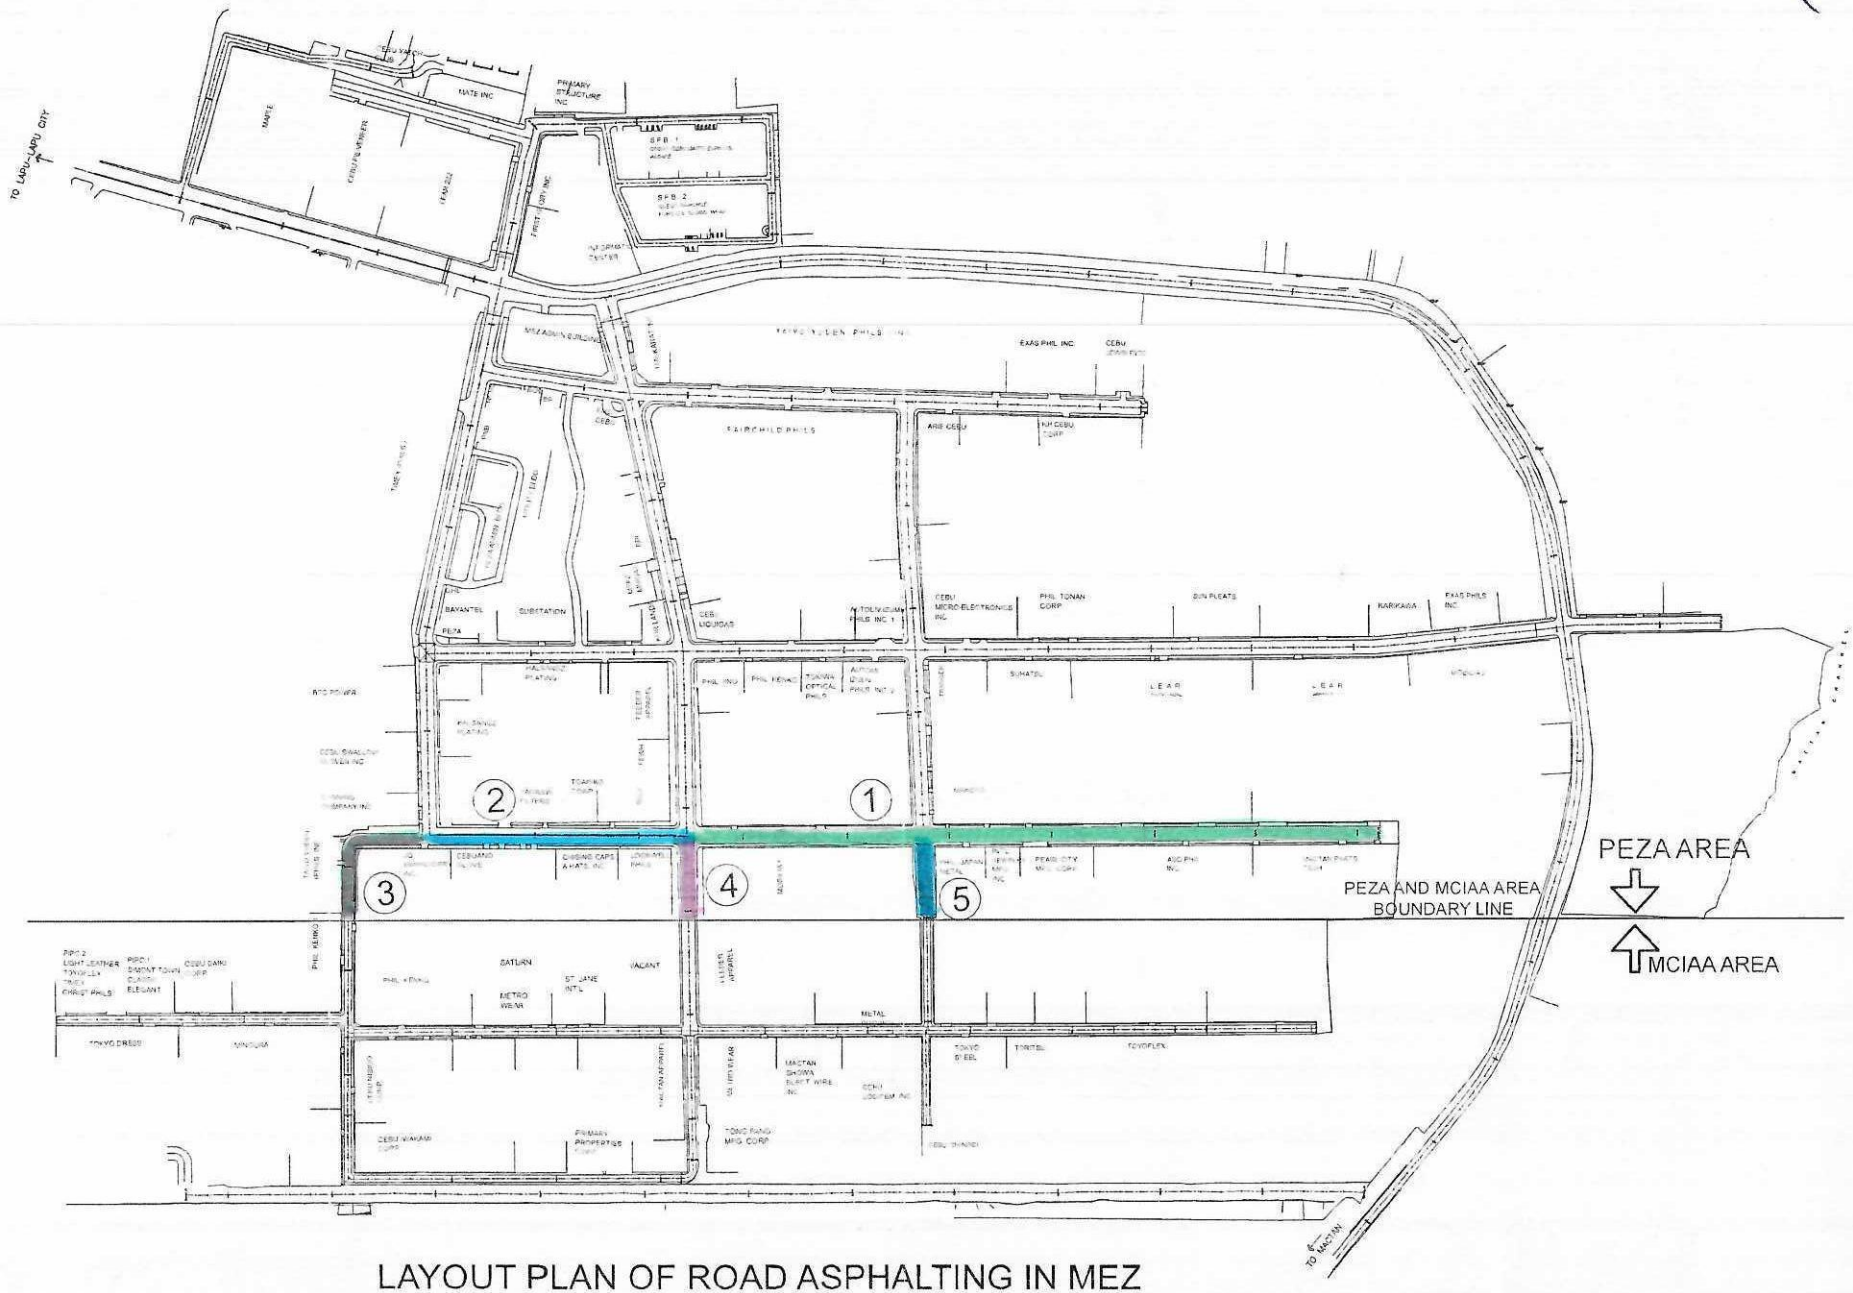

LAYOUT PLAN OF ROAD ASPHALTING IN MEZ

FROM THE OFFICE OF :	PROJECT TITLE:	PREPARED BY	CHECKED AND VERIFIED	RECOMMEDING APPROVAL	APPROVED BY	SHEET NO.
PHILIPPINE ECONOMIC ZONE AUTHORITY	ROAD ASPHALTING AT PEZA-MEZ AREA	CATHYRINE L. DEMERAY ESO III/ CIVIL ENGINEER	LOUIE EVANS E. ESOTO DIVISION CHIEF II, EMD	MARK PETER L. SIMBAJON DCI/ACTING-DM, OPERATIONS	ARNEL M. SUYO ZONE ADMINISTRATOR MEZ	1/2

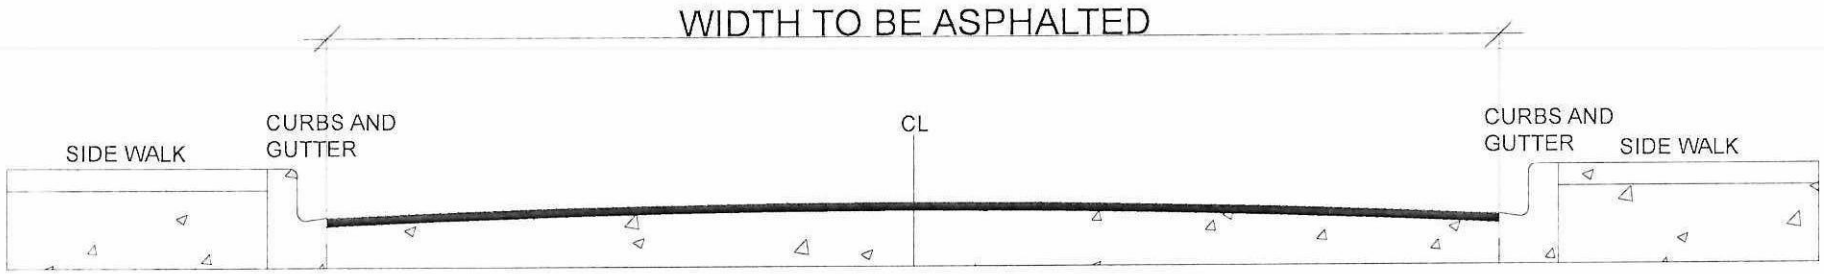

ROADWAY DETAIL

ASPHALT PAVEMENT SPECIFICATION

	LOCATION	EXISTING PAVEMENT	THICKNESS (m)	WIDTH (m)	LENGTH (m)	AREA (SQ.M)	VOLUME (CU.M)
1	4TH STREET (COR. SECOND AVENUE TO MAPLE AREA	ASPHALT & CONCRETE	0.05	13.10	668.0	8,750.80	437.54
2	4TH STREET (MACTAN DIAMOND AREA TO CORNER 2ND AVENUE)	CONCRETE	0.05	6.50	225.0	1,462.50	73.125
3	1ST AVENUE & 4TH STREET (MACTAN DIAMOND BOUNDARY OF PTY/PIPC 12	ASPHALT	0.05	7.10	160.30	1,138.13	56.91
4	2ND AVENUE (CORNER 4TH STREET TO BOUNDARY OF YOKOI HOSE)	ASPHALT	0.05	13.10	72.50	949.75	47.09
5	3RD AVENUE (CORNER 4TH STREET TO BOUNDARY OF MOBILIA PHILS.)	ASPHALT	0.05	13.10	71.50	936.65	46.83
		TOTAL			1,197.30	13,237.83	661.495

FROM THE OFFICE OF	PROJECT TITLE:	PREPARED BY	CHECKED AND VERIFIED	RECOMMEDING APPROVAL	APPROVED BY	SHEET NO
PHILIPPINE ECONOMIC ZONE AUTHORITY	ROAD ASPHALTING AT PEZA-MEZ AREA	CATHYRINE L. DEMERAY ESO II / CIVIL ENGINEER	LOUIE EVANS E. ESOTO DIVISION CHIEF II, EMD	MARK PETER L. SIMBAJON DCII/ACTING-DM. OPERATIONS	ARNEL M. SUYU ZONE ADMINISTRATOR, MEZ	2 2