Republic of the Philippines

Philippine Economic Zone Authority

Bids and Awards Committee (BAC)

BID BULLETIN NO. 1 – s.2023

14 April 2023

This Bid Bulletin is issued to modify or amend the following provisions in the Bidding Documents, as a result of the Pre-Bid Conference held on 11 April 2023 for the Project "**Rehabilitation of Open Canal and Connecting Drainage along Rotary Avenue & Container Yard and Improvement of Bamboo Island at the Cavite Economic Zone (CEZITB 2023-03-001)**".

1. **Clarification on the Technical Specification/Scope of Work:**

ISSUE/CONCERN RAISED	RESOLUTION
DALEBO CONSTRUCTION	
a. Clarification on Item 10 Concrete Trench. Is the trench have slab or no slab, as per BOQ, computed concreting is for sides only which is 7.086cu.m.	The volume of the concrete for the CONCRETE TRENCH is at 7.08cu.m. However, to satisfy the volume as stated in the BOQ, herewith are the changes: ➢ The concrete trench sidewall thickness is reduced to 75mm from 100mm ➢ The floor/slab thickness is 75mm ➢ Height of trench is reduced from 600mm to 500mm ➢ Attached is the **revised plan Sheet S-7**
b. Clarification in Item 4 of the BOQ- What is the Stone Masonry Length?	Total length of New Stone Masonry is 357.77meters ➢ Attached is the **revised plan Sheet S-1, S-2, & S-3** to clarify the legends indicated in the previous plans.

2. **Attached Revised Drawings/Plan**

This Bid Bulletin No. 1 s.2023 shall amend all inconsistent provisions of the bid documents and shall form an integral part of the bidding documents issued for this project.

For the guidance and information of all concerned.

LEVI D. VIZMANOS
Chairperson, CEZ-BAC

10th Floor, DoubleDragon Center West Building, DD Meridian Park, Macapagal Avenue, Pasay City 1302
(02) 8551-3451 / 8551-3487 / 8551-3430 / 8551-3435 / 8556-6992 / 8551-3436 / 8891-6444
info@peza.gov.ph www.peza.gov.ph

"Made in the Philippines is best The Philippines is Best to invest in"
THE PHILIPPINES

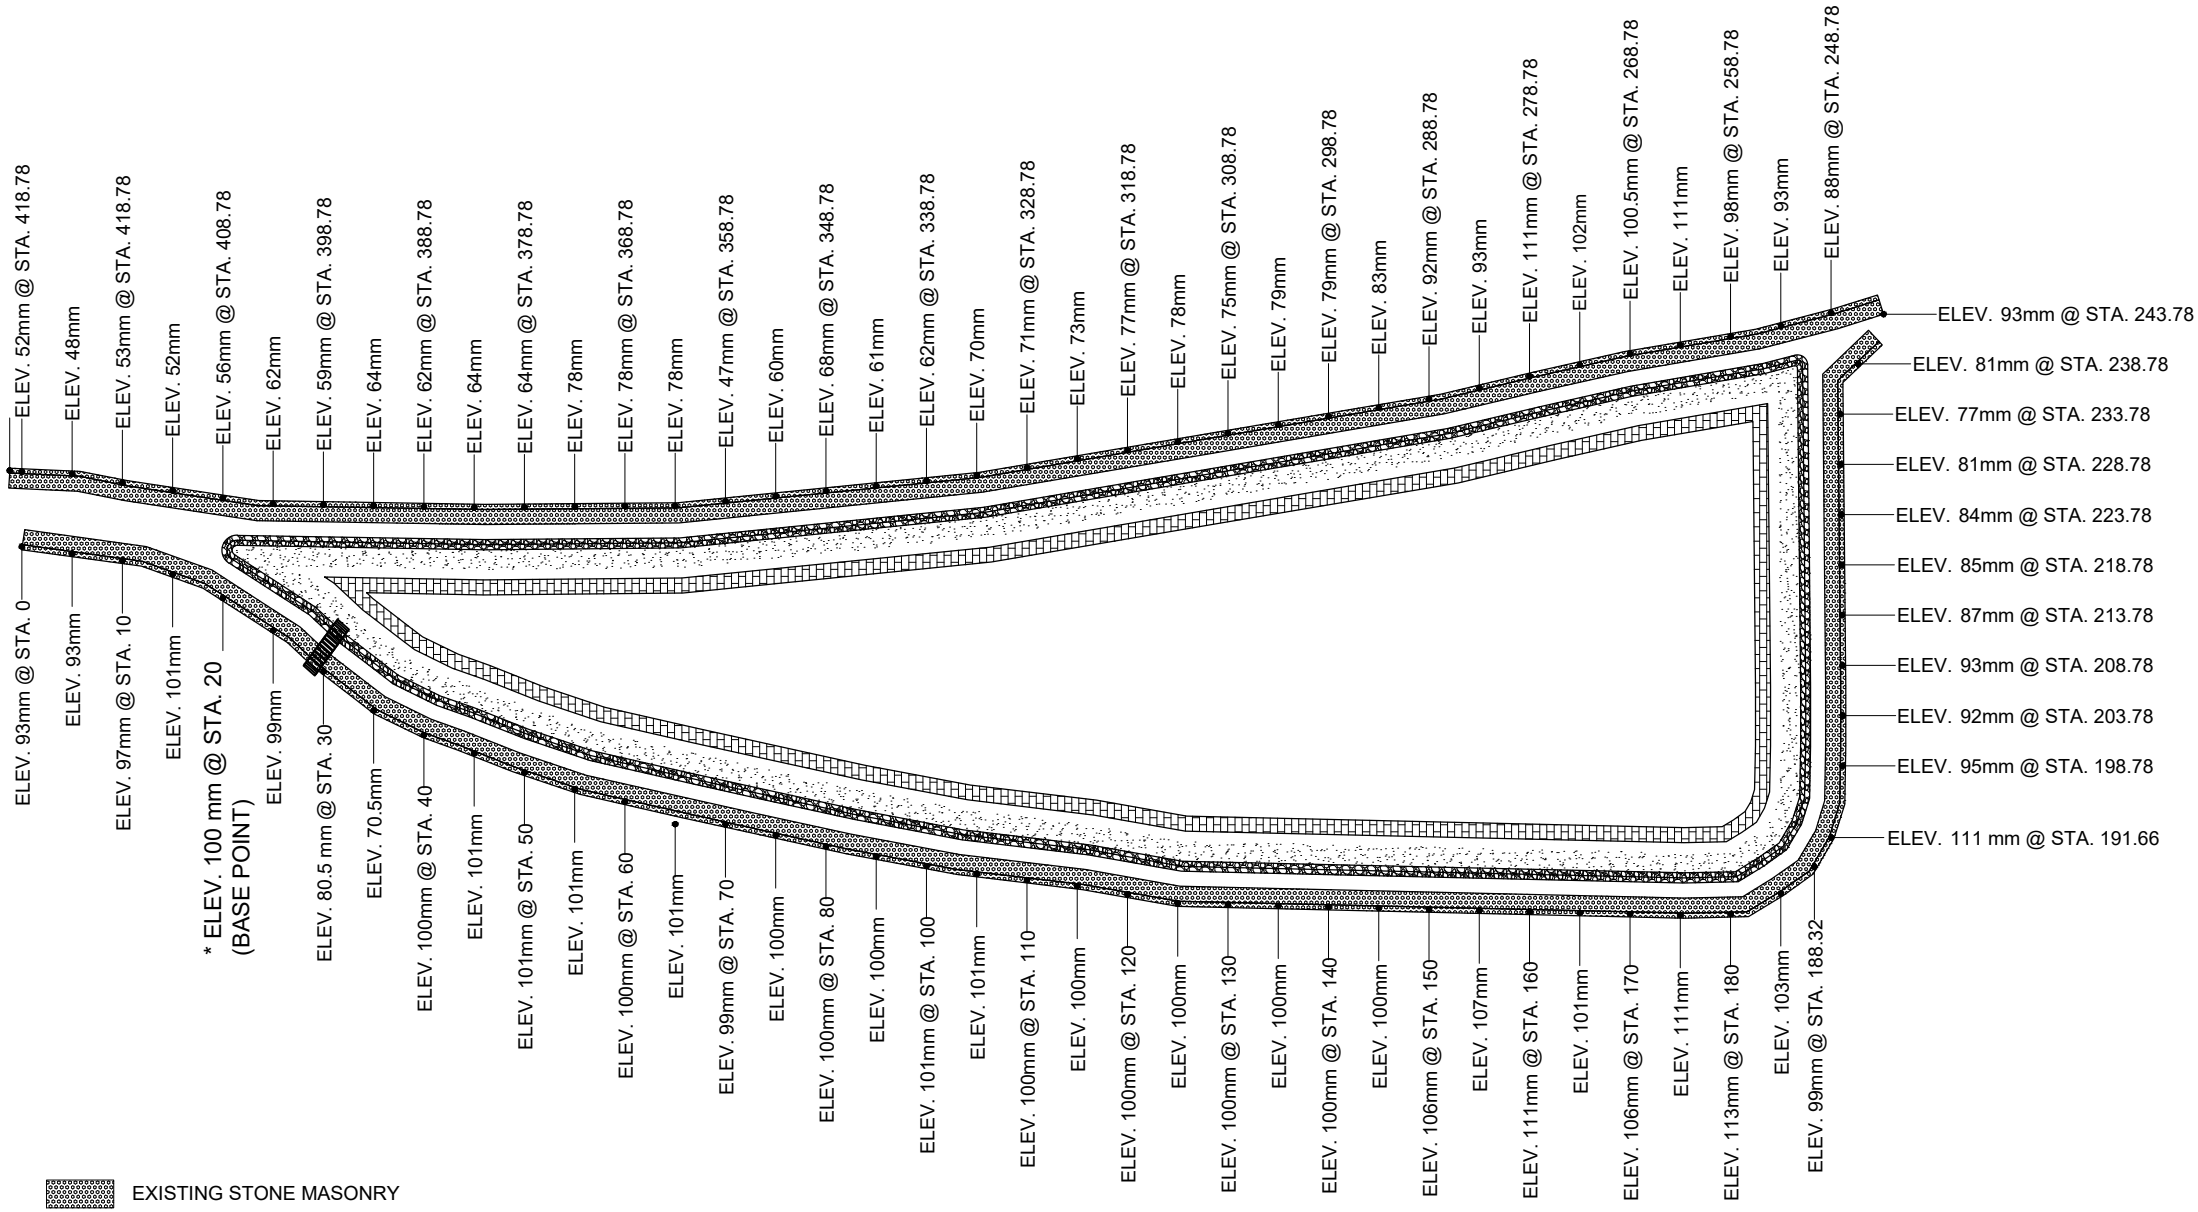

1
S-1

EXISTING STONE MASONRY ELEVATION

SCALE NTS

PROJECT TITLE	PREPARED BY	RECOMMENDING APPROVAL	APPROVED BY	DESIGNED BY	REVISIONS			SHEET NUMBER
REHABILITATION OF OPEN CANAL AND CONNECTING DRAINGE ALONG ROTARY AVENUE & CONTAINER YARD AND IMPROVEMENT OF BAMBOO ISLAND LOCATION: PEZA-CEZ, ROSARIO, CAVITE	**Engr. SHARAMAY S. NAVARRO** CIVIL ENGINEER / ESO III	**Engr. CHARLES ALDRIN N. BAYBAY** DC II, ENGINEERING AND MAINTENANCE DIVISION	**Atty. NORMA B. TAÑAG** ZONE ADMINISTRATOR, CEZ	S.S.N. CHECKED BY	NO.	BY	DATE	S - 1

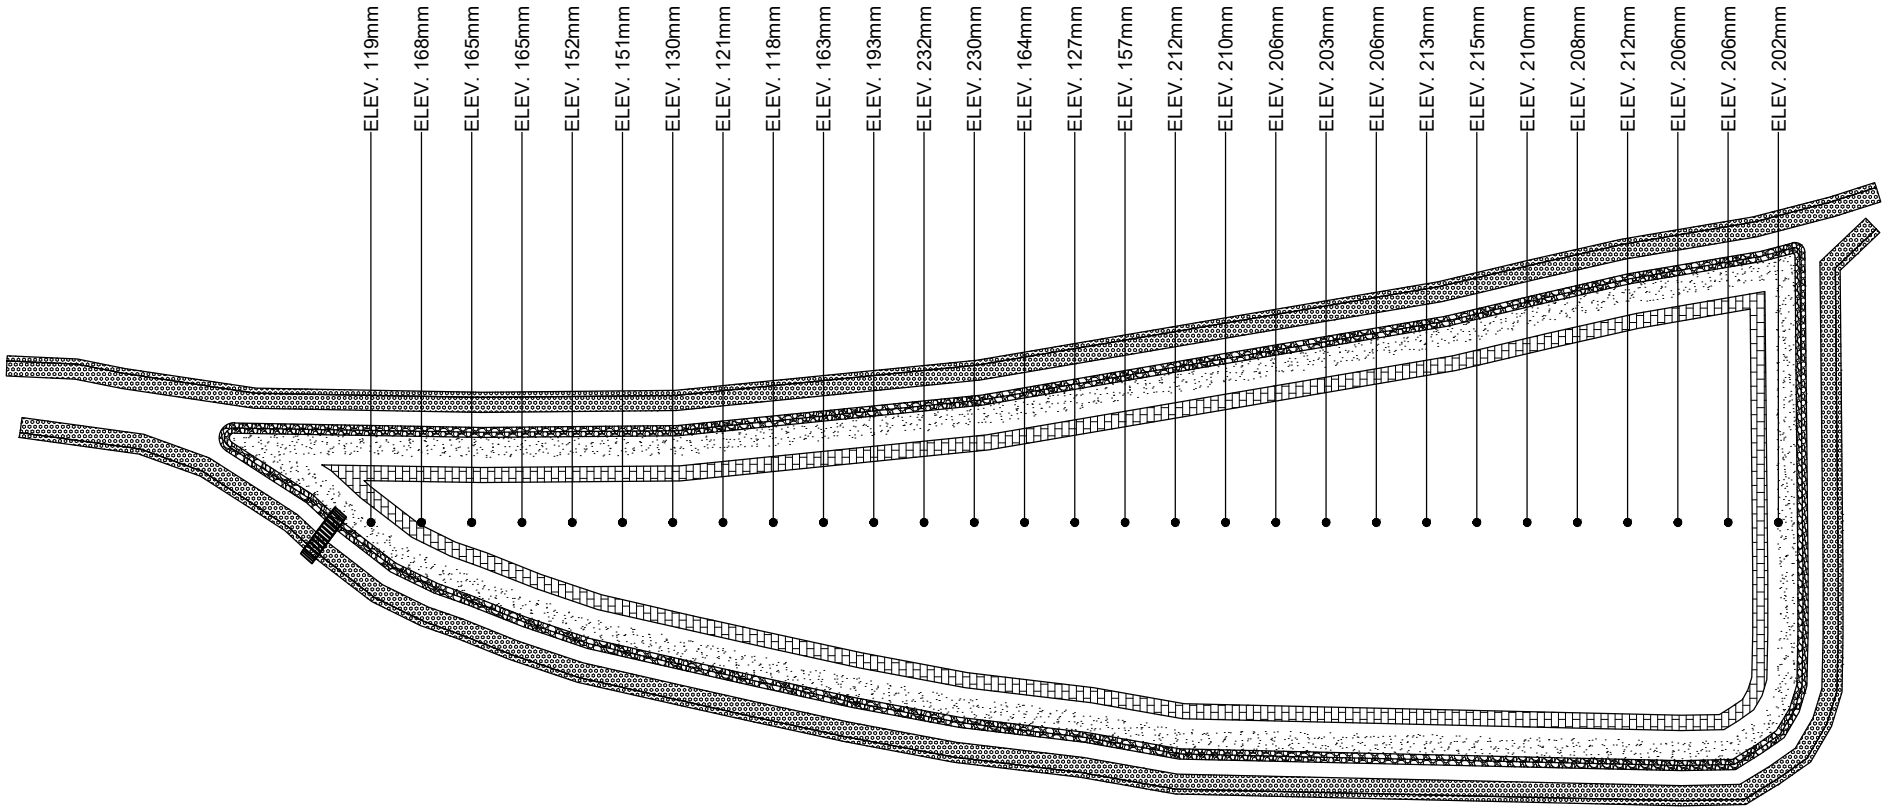

EXISTING STONE MASONRY

NEW STONE MASONRY

PATHWALK - AREA = 490.89 SQ.M.

1/S-3 EXISTING GROUND LEVEL (CENTER) AT BAMBOO ISLAND

SCALE NTS

PROJECT TITLE	PREPARED BY	RECOMMENDING APPROVAL	APPROVED BY	DESIGNED BY	REVISIONS			SHEET NUMBER
REHABILITATION OF OPEN CANAL AND CONNECTING DRAINGE ALONG ROTARY AVENUE & CONTAINER YARD AND IMPROVEMENT OF BAMBOO ISLAND LOCATION: PEZA-CEZ, ROSARIO, CAVITE	**Engr. SHARAMAY S. NAVARRO** CIVIL ENGINEER / ESO III	**Engr. CHARLES ALDRIN N. BAYBAY** DC II, ENGINEERING AND MAINTENANCE DIVISION	**Atty. NORMA B. TAÑAG** ZONE ADMINISTRATOR, CEZ	S.S.N. CHECKED BY	NO.	BY	DATE	S - 3

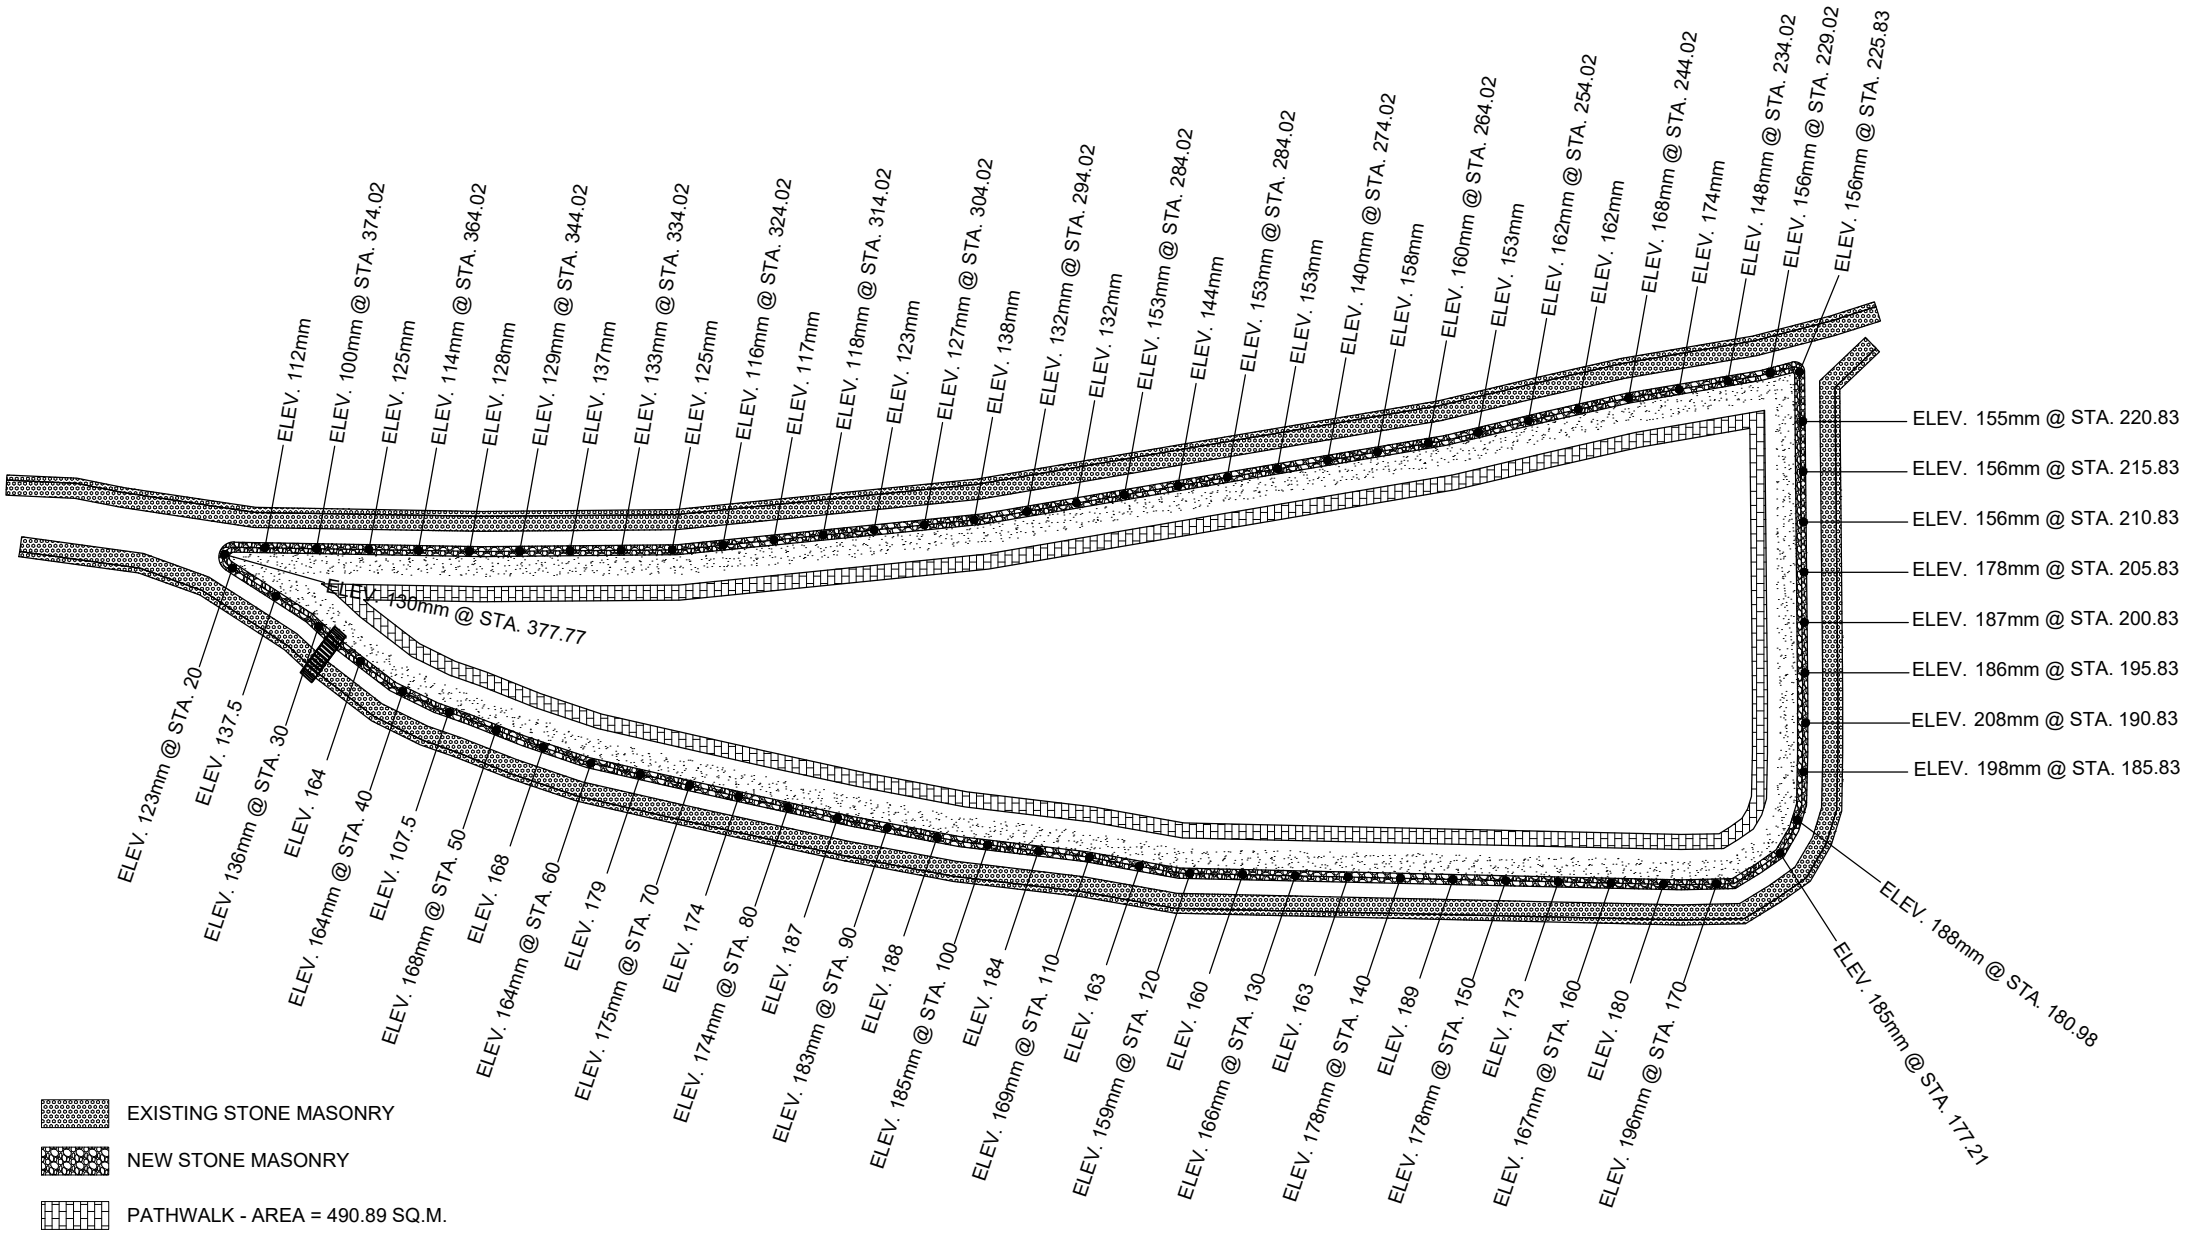

1/S-2 EXISTING GROUND LEVEL AT BAMBOO ISLAND

SCALE NTS

PROJECT TITLE	PREPARED BY	RECOMMENDING APPROVAL	APPROVED BY	DESIGNED BY	REVISIONS			SHEET NUMBER
REHABILITATION OF OPEN CANAL AND CONNECTING DRAINGE ALONG ROTARY AVENUE & CONTAINER YARD AND IMPROVEMENT OF BAMBOO ISLAND LOCATION: PEZA-CEZ, ROSARIO, CAVITE	**Engr. SHARAMAY S. NAVARRO** CIVIL ENGINEER / ESO III	**Engr. CHARLES ALDRIN N. BAYBAY** DC II, ENGINEERING AND MAINTENANCE DIVISION	**Atty. NORMA B. TAÑAG** ZONE ADMINISTRATOR, CEZ	S.S.N. CHECKED BY	NO.	BY	DATE	S - 2

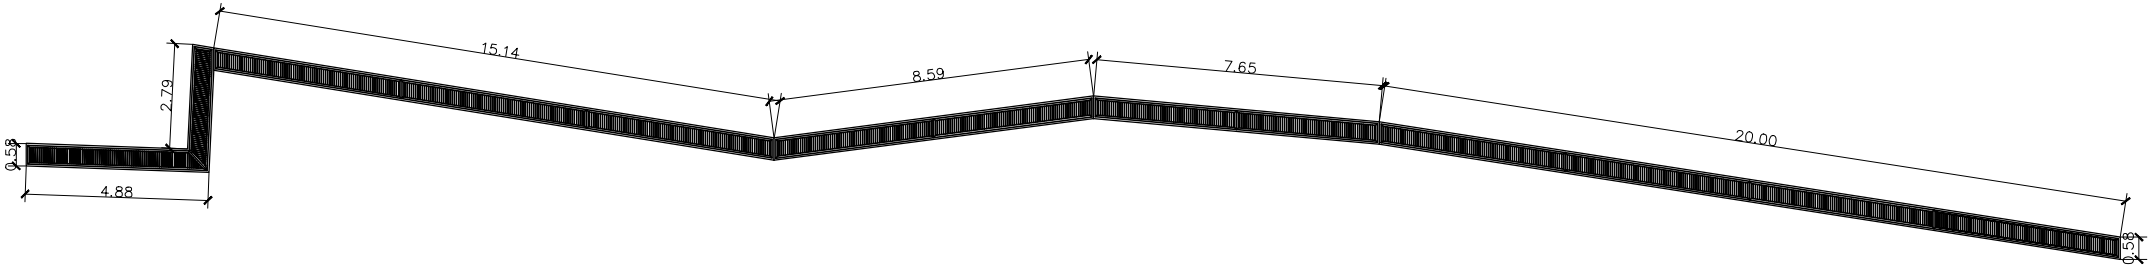

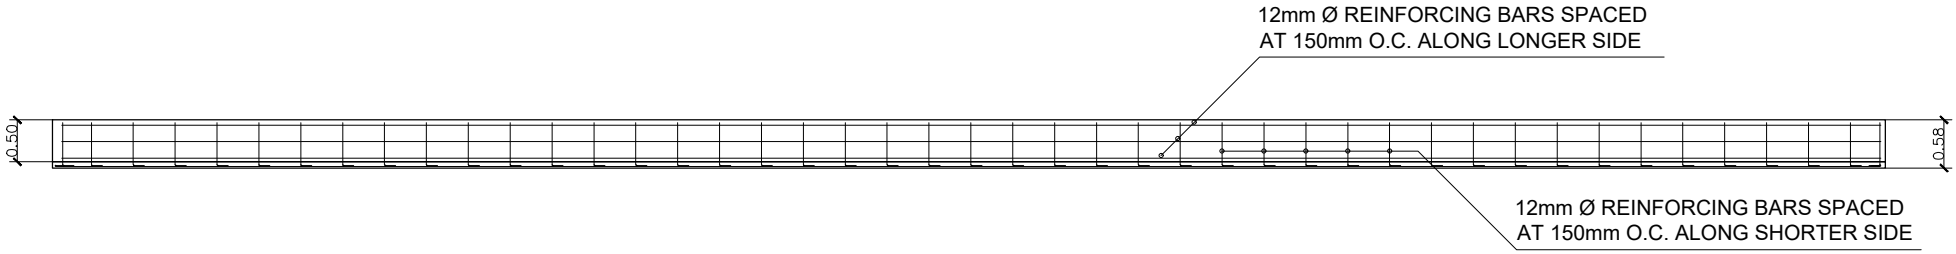

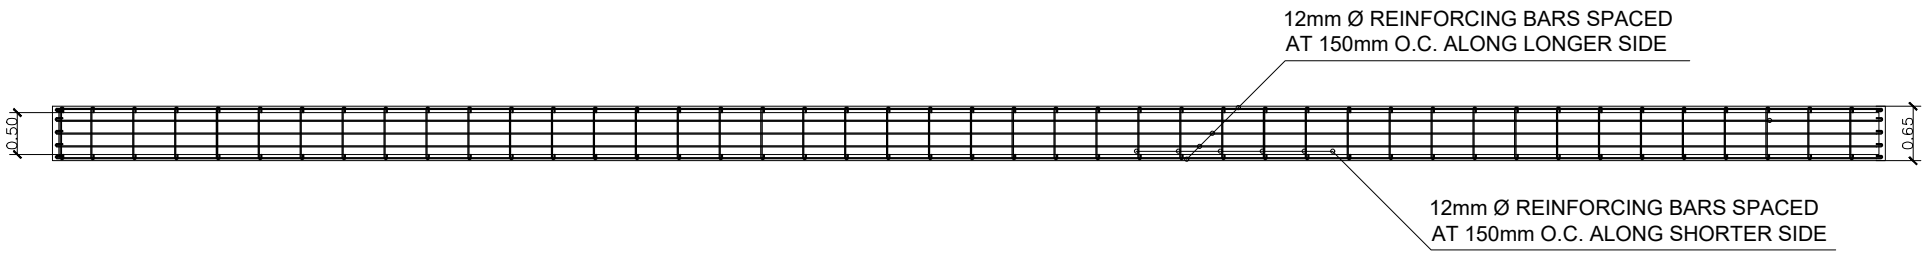

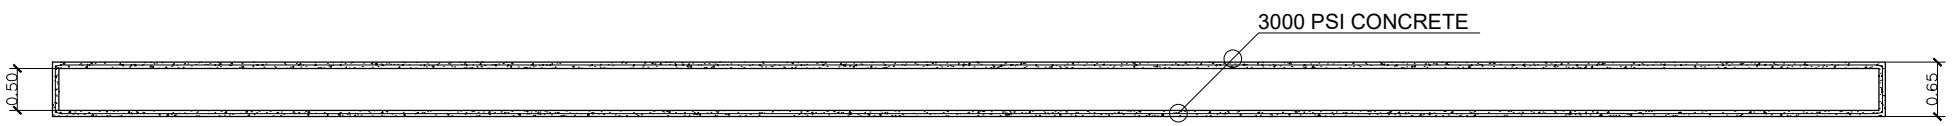

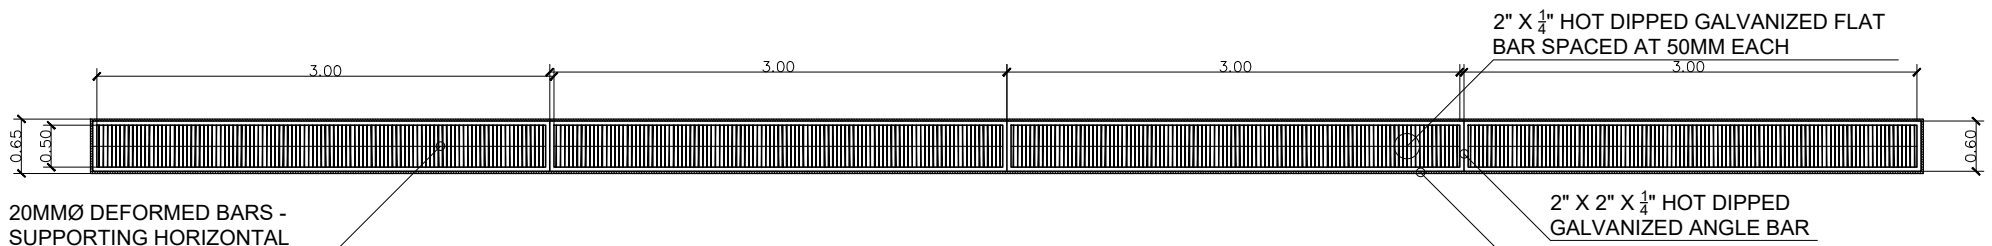

1 / S-7 CONCRETE TRENCH DETAIL

SCALE NTS

PROJECT TITLE	PREPARED BY	RECOMMENDING APPROVAL	APPROVED BY	DESIGNED BY	REVISIONS			SHEET NUMBER
REHABILITATION OF OPEN CANAL AND CONNECTING DRAINGE ALONG ROTARY AVENUE & CONTAINER YARD AND IMPROVEMENT OF BAMBOO ISLAND LOCATION: PEZA-CEZ, ROSARIO, CAVITE	**Engr. SHARAMAY S. NAVARRO** CIVIL ENGINEER / ESO III	**Engr. CHARLES ALDRIN N. BAYBAY** DC II, ENGINEERING AND MAINTENANCE DIVISION	**Atty. NORMA B. TAÑAG** ZONE ADMINISTRATOR, CEZ	S.S.N. CHECKED BY	NO.	BY	DATE	S - 7