Philippine Economic Zone Authority
CAVITE ECONOMIC ZONE
Rosario, Cavite

Reference No.	CEZRFQ 2026-07-30
PR No.	2026-06-0050
Date	July 17, 2026

REQUEST FOR QUOTATION

Sec.34 - Small Value Procurement

The **PEZA – CEZ**, through the Bids and Awards Committee (BAC) intends to apply the sum of **₱ 1,825,000.00** being the Approved Budget for the Contract (ABC) for the "**Supply, Delivery and Installation of Automatic Boom Barriers for CEZ Gates"** pursuant to Sec. 34 – Small Value Procurement of the Implementing Rules and Regulations of Republic Act No. 12009.

Name of Project	**Supply, Delivery and Installation of Automatic Boom Barriers for CEZ Gates**
Specifications/Scope of Work	Attached Annex A (Terms of Reference)
Approved Budget for the Contract (ABC)	**₱ 1,825,000.00**
Project Duration	**Sixty (60) calendar days**, commencing three (3) days after the receipt of the Notice to Proceed (NTP)

PEZA-CEZ accepts open quotations which **shall be submitted manually** at the address indicated below. Quotations should not exceed the Approved Budget for the Contract of ₱ 1,825,000.00 inclusive of all taxes and other lawful charges. The **below documents should be submitted** to the CEZ-Bids and Awards Committee on or before **2:00 pm, 24 July 2026.**

1)	Signed Price Quotation Form (PQF) and Terms and Conditions
2)	Duly Accomplished/Signed Annex A (Terms of Reference)
3)	PhilGEPS Registration Number / Certificate
4)	Valid and Current Mayor's / Business Permit / Municipal License
5)	Notarized Omnibus Sworn Statement (OSS)
6)	Certificate of Site Inspection issued by the CEZ Engineering and Maintenance Division
7)	Bidder must submit **Certificate of Satisfactory Performance** issued by at least **two (2) previous clients** for similar projects involving the supply, delivery, and installation of automatic boom barrier systems, **completed within the last five (5) years.**
8)	• Latest Income Tax Return filed through the Electronic Filing and Payment System (eFPS), with proof of filing and payment, as applicable. For bidders that have already filed an Annual Income Tax Return (ITR), the latest ITR shall refer to the return for the immediately preceding taxable year, whether based on a calendar or fiscal year. For newly established entities that have not yet filed an Annual ITR, the requirement shall refer to the two (2) most recent quarterly Income Tax Returns immediately preceding the deadline for bid submission. • Latest Business Tax Return filed through the eFPS, with proof of filing and payment. This shall refer to the Value-Added Tax (VAT) Return or Percentage Tax Return covering the immediately preceding six (6) months. For entities with less than six (6) months of operations, this shall refer to the monthly Business Tax Returns filed immediately preceding the deadline for bid submission.

Award of contract shall be made to the lowest calculated and responsive bidder which complies with the minimum technical specifications and other terms and conditions stated herein.
For further information, please refer to:

Secretariat, CEZ-BAC
1st Floor, New Administration Building
Cavite Economic Zone, Rosario, Cavite
Tel Number : (046) 4376936 / 4376070
E-mail Address: cezbac@peza.gov.ph

---original signed---
Engr. ALEJO F. MACARAEG
Chairperson, CEZ BAC

Reference No.	CEZRFQ 2026-07-30
PR No.	2026-06-0050
Date	July 17, 2026

PRICE QUOTATION FORM (PQF)
(Bid Form)

_____
Date

Engr. ALEJO F. MACARAEG
Chairperson, Bids and Awards Committee
1st Floor New Administration Building
Cavite Economic Zone,
Rosario, Cavite

Thru: The BAC Secretariat

Dear Sir,

After having carefully read and accepted the Terms and Conditions of this Request for Quotation (RFQ) under **Reference No. CEZRFQ 2026-07-30**, I/we _____ submit our quotation/s for the item/s as follows:
Business Name

Name of Project	**Supply, Delivery and Installation of Automatic Boom Barriers for CEZ Gates**
Specifications/Scope of Work	Duly Accomplished / Signed Annex A (Terms of Reference)
Project Duration	**Sixty (60) calendar days**, commencing three (3) days after the receipt of the Notice to Proceed (NTP)
Total Bid Amount	**In words:** _____
	In figures: _____

BID/QUOTED PRICE SHALL NOT EXCEED THE APPROVED BUDGET FOR THE CONTRACT INCLUSIVE OF VAT AND OTHER CHARGES.

_____
Bidder's authorized signature over printed name

Designation : _____

Name of Company : _____

Address : _____

Contact No. / Mobile No. _____

TERMS AND CONDITIONS:

1. Terms of Payment: Cheque Payment - **30 days processing upon receipt of valid documents.** Corresponding tax shall be deducted from the value / cost of the above item/s upon processing of payment.

2. Processing of Payment shall be made after completion of delivery and upon submission of the required supporting documents (i.e request for payment, original invoice, billing statement, delivery receipt)

3. Price quotation/s to be denominated in Philippine peso shall include all taxes, duties and/or levies payable.

4. Price quotation/s must be valid for a period of thirty (30) calendar days from the date of submission.

5. Quotations exceeding the Approved Budget for the Contract shall be rejected.

6. Award of contract shall be made to the lowest quotation which complies with the minimum technical specifications and other terms and conditions stated herein.

7. Any interlineations, erasures or overwriting shall be valid only if they are signed by you or any of your duly authorized representative/s.

8. The CEZ TWG and its End-User shall have the right to inspect and/or to test the goods to confirm their conformity to the technical specifications.

9. Liquidated damages equivalent to one tenth of one percent (0.1%) of the value of the goods not delivered within the prescribed delivery period shall be imposed per day of delay. The CEZ-BAC shall rescind the contract once the cumulative amount of liquidated damages reaches ten percent (10%) of the amount of the contract, without prejudice to other courses of action and remedies open to it.

10. CEZ-BAC reserves the right to reject any or all bids, waive any informality in the bids received, to accept or reject item/s of any bid and to make an award to the bidders whose proposal is most advantageous to the government.

11. CEZ-BAC assumes no responsibility whatsoever to compensate or indemnify bidders for expenses incurred in the preparation of their bid proposal.

_____
Signature over Printed Name

_____
Position / Designation

_____
Office Telephone No.

_____
Fax/Mobile No.

_____
Email Address

ANNEX A

Reference No.	CEZRFQ 2026-07-30
PR No.	2026-06-0050
Date	July 17, 2026

TERMS OF REFERENCE

PROJECT : SUPPLY, DELIVERY AND INSTALLATION OF AUTOMATIC BOOM BARRIERS FOR CEZ GATES

LOCATION : CAVITE ECONOMIC ZONE, ROSARIO, CAVITE

I. GENERAL REQUIREMENT

The Supplier shall provide all labor, materials, equipment, tools, supervision, transportation, testing instruments, and other resources necessary for the complete supply, delivery, installation, testing, commissioning, and turnover of twelve (12) Automatic Boom Barrier Systems at designated gates of the Cavite Economic Zone (CEZ). All works shall be performed in accordance with applicable engineering standards, manufacturer recommendations, and PEZA requirements.

II. SCOPE OF WORK

The Supplier shall provide all labor, materials, equipment, tools, transportation, supervision, technical services, testing instruments, and other resources necessary for the complete implementation of the project. The project shall include, but shall not be limited to, the following work components:

A. Supply and Delivery of Equipment

The Supplier shall supply and deliver twelve (12) units of Heavy-Duty Automatic Boom Barrier Systems complete with all required components, accessories, control devices, vehicle detection devices, mounting hardware, electrical accessories, remote-control devices, safety features, and ancillary materials necessary for a complete and operational installation. All equipment supplied shall be brand new, free from defects, and compliant with the minimum technical specifications prescribed in this Terms of Reference.

B. Site Inspection and Project Verification

Prior to installation, the Supplier shall conduct a comprehensive site inspection and verification of all designated installation locations within the Cavite Economic Zone (CEZ). The Supplier shall validate site conditions, assess installation requirements, verify electrical and civil work requirements, identify possible obstructions, and confirm the suitability of proposed installation methods. Any conditions that may affect project implementation shall be immediately coordinated with PEZA.

C. Civil Works

The Supplier shall undertake all civil works necessary for the proper installation of the Automatic Boom Barrier Systems. The scope shall include excavation, construction of reinforced concrete foundations and pedestals, installation of conduit pathways, concrete encasement where required, backfilling, site restoration, pavement restoration, and all related structural works. All civil works shall be executed in accordance with accepted engineering standards and shall provide adequate structural support and long-term durability for the installed equipment.

D. Electrical and Auxiliary Works

The Supplier shall furnish and install complete electrical and auxiliary systems necessary for the operation of the boom barrier systems. Works shall include installation of power supply wiring, conduit systems, control cables, junction boxes, grounding systems, circuit protection devices, cable terminations, and other electrical accessories required for a complete and safe installation. All electrical works shall comply with the latest editions of the Philippine Electrical Code (PEC), National Electrical Code (NEC), and applicable safety regulations.

E. Installation and System Integration

The Supplier shall install, configure, and integrate all Automatic Boom Barrier Systems, including barrier cabinets, boom arms, control stations, vehicle detection systems, loop detectors,

safety devices, remote-control systems, and associated accessories. Installation shall be performed in accordance with the manufacturer's recommendations and industry best practices to ensure safe, reliable, and efficient operation.

The installed system shall be capable of future integration with RFID-based access control systems through available input/output interfaces, relay contacts, communication ports, or equivalent integration methods without requiring replacement of the primary boom barrier unit.

F. Vehicle Detection and Safety Systems

The Supplier shall provide, install, and configure vehicle detection and safety systems to ensure safe barrier operation. Such systems shall include inductive loop detectors, vehicle presence sensors, radar detectors, or equivalent technologies capable of preventing accidental barrier closure while a vehicle is within the detection zone. Safety functions shall be fully operational prior to system turnover.

G. Testing and Commissioning

Upon completion of installation works, the Supplier shall conduct comprehensive testing and commissioning activities to verify compliance with all technical and operational requirements. Testing shall include verification of barrier opening and closing operations, operating speed adjustment, remote-control functionality, vehicle detection performance, safety device functionality, emergency manual release operation, power supply integrity, and overall system reliability.

As part of the commissioning process, each installed boom barrier shall successfully complete a minimum of one hundred (100) consecutive opening and closing cycles without malfunction, abnormal operation, or system fault. Any deficiencies identified during testing shall be corrected by the Supplier prior to project acceptance.

III. TECHNICAL SPECIFICATIONS

The Supplier shall supply, deliver, install, test, commission, and turn over twelve (12) complete Automatic Boom Barrier Systems for vehicular access control at Cavite Economic Zone (CEZ), Rosario, Cavite.

The proposed system shall meet or exceed the following minimum technical requirements:

Heavy-Duty Electro-Mechanical Automatic Boom Barrier	
Item	**Specifications**
Quantity	12 Units
Drive System	24VDC 140-160W Motorized Drive
Boom Arm	Reflectorized Aluminum Boom Arm, Straight or Articulated Type
Boom Arm Length	**Gate 1:** Two (2) units – 5.5 m **Gate 3:** Eight (8) units – 3.0 m **Gate 4:** Two (2) units – 4.5 m
Operating Speed	Adjustable opening and closing speed, maximum of six (6) seconds
Housing Protection	Minimum IP44
Power Supply	220–240VAC, 60Hz
Vehicle Detection System	Loop Detector with Loop Wire and Vehicle Presence Detection Device or Equivalent Safety Detection Technology
Manual Override	Manual Release Mechanism
Control Interface	Push-Button Control Station and Remote-Control Units
Traffic Indicator	Built-in LED Traffic Light Indicator
Safety Features	Anti-collision protection and vehicle presence protection
Backup Power	Maintenance-free rechargeable battery, minimum 12V, 7.2Ah
Automatic Voltage Regulator (AVR)	Minimum 500W capacity, input voltage 180–250 VAC, output voltage 220 VAC.
Standard Accessories and Installation Requirements (Per Automatic Boom Barriers)	
Component	**Quantity**

Barrier Cabinet with Motor Assembly	1 Set
Reflectorized Aluminum Boom Arm	1 Unit
Push-Button Control Station	1 Set
Remote Control Units	Minimum of Two (2) Units
Loop Detector with Loop Wire	1 Set
Vehicle Presence Detection Device	1 Set
Manual Release Mechanism	1 Set
Backup Battery System	1 Set
Automatic Voltage Regulator (AVR)	1 set
Complete Installation Materials, Wiring, Mounting Hardware, Connectors and Accessories	1 Lot

IV. CONTRACTOR'S RESPONSIBILITIES

A. Project Management

The Supplier shall provide qualified personnel to manage, supervise, and complete the project within the approved schedule and in accordance with the requirements of this TOR.

B. Site Coordination

The Supplier shall coordinate all project activities with PEZA and conduct necessary site inspections to ensure proper implementation and minimal disruption to operations.

C. Safety Management

The Supplier shall implement all necessary safety measures during project execution, including the provision of personal protective equipment (PPE), warning signages, barricades, and other safety devices required to protect personnel, vehicles, and property.

D. Regulatory Compliance

The Supplier shall comply with all applicable laws, codes, standards, and regulations, including the Philippine Electrical Code (PEC), National Building Code, Fire Code, Occupational Safety and Health Standards (OSHS), and PEZA requirements.

E. Protection of Existing Facilities & Protection

The Supplier shall protect existing facilities and utilities from damage during project implementation and shall repair any damage caused by its personnel or activities at no additional cost to PEZA. The Supplier shall maintain a clean and orderly work area throughout the project and shall remove all debris, excess materials, and waste upon completion. All affected areas shall be restored to their original condition or better.

VI. ADDITIONAL REQUIREMENT

The bidder shall submit Certificates of Satisfactory Performance issued by at least two (2) previous clients for similar projects involving the supply, delivery, and installation of automatic boom barrier systems, completed within the last five (5) years.

VI. WARRANTY

A. Warranty Coverage

The Supplier shall provide a minimum one (1) year warranty covering the equipment, materials, installation works, and workmanship from the date of project completion. The Supplier shall also ensure the availability of components, spare parts, and replacement items for a minimum period of one (1) year from the date of project completion.

B. Preventive Maintenance

The Supplier shall perform quarterly preventive maintenance visits during the warranty period, including inspection, cleaning, adjustment, calibration, and functional testing of the system.

C. Technical Support

The Supplier shall provide technical support and respond to service requests within forty-eight (48) hours from receipt of notification from PEZA. Defective components and workmanship shall be repaired or replaced at no additional cost during the warranty period.

VII. TRAINING AND TURN-OVER

The Supplier shall conduct operational and maintenance training for designated PEZA personnel. Training shall cover system operation, safety procedures, emergency operation, routine inspection procedures, preventive maintenance requirements, troubleshooting procedures, and reporting protocols.

The Supplier shall submit the following documents prior to Project Completion:

- Equipment Technical datasheets
- Testing and commissioning reports
- Operation and Maintenance Manuals
- Preventive Maintenance Schedule.

VIII. DURATION OF PROJECT

The Supplier shall complete the project within **sixty (60) calendar days from receipt of the Notice to Proceed (NTP).**

_____

Bidder's Authorized Signature over Printed Name

Designation : _____

Name of Company: _____

ANNEX B

LOCATION PLAN

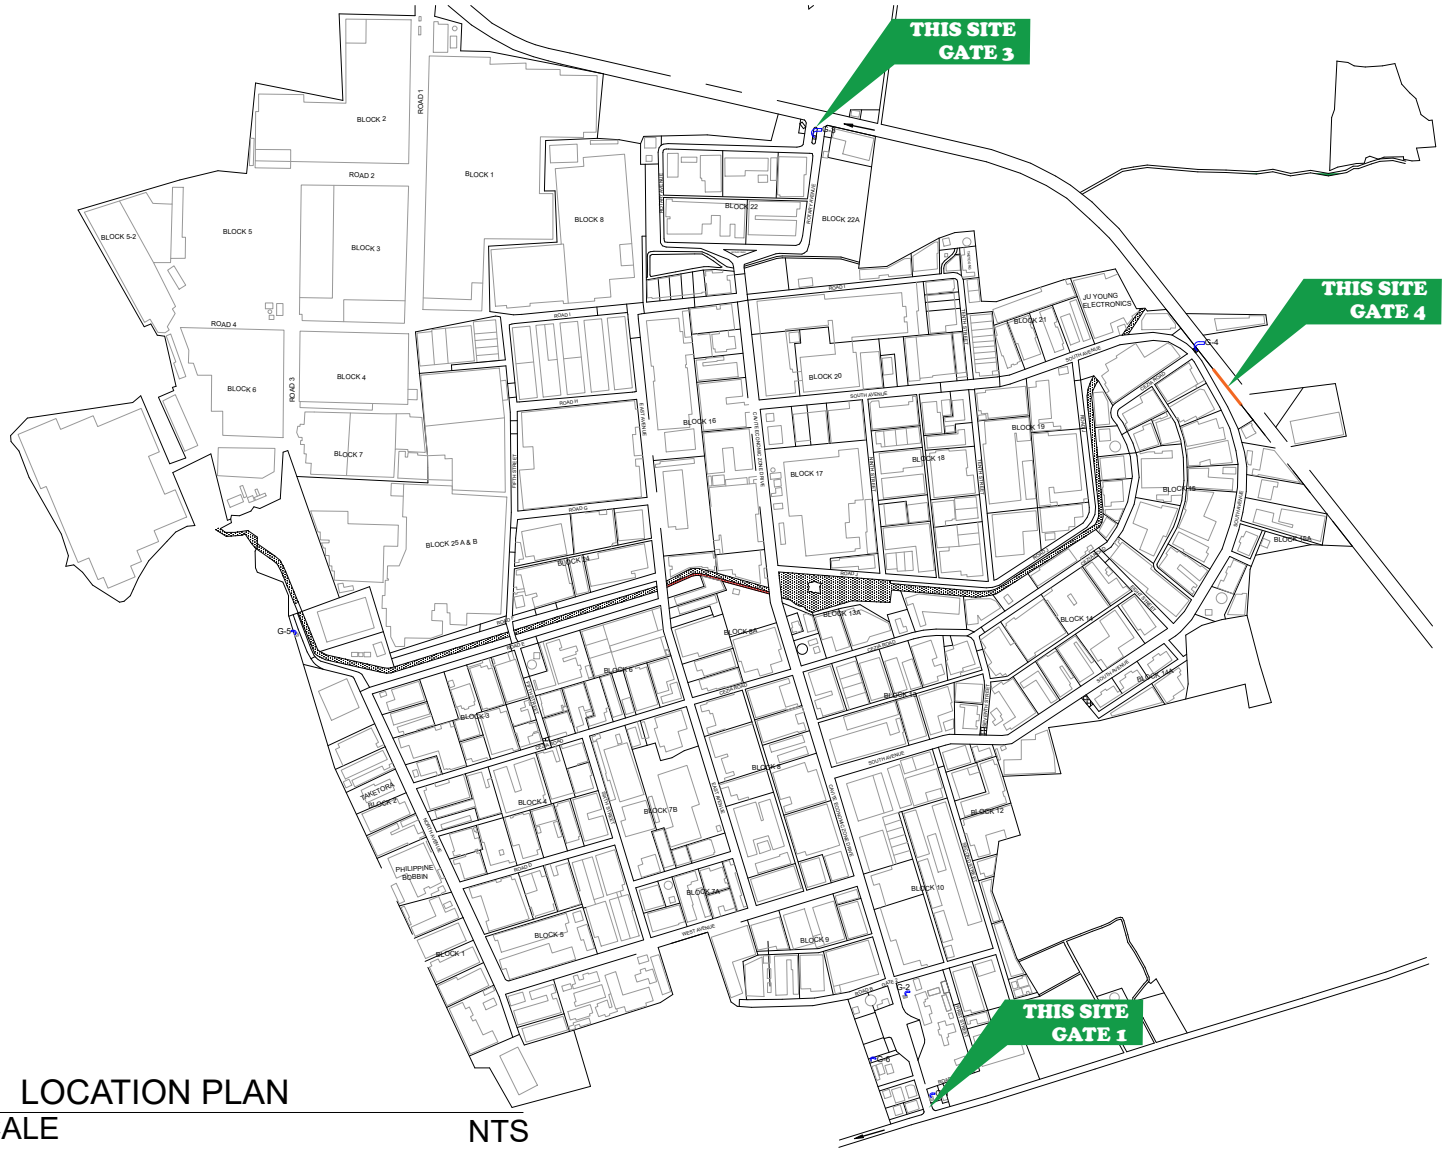

1
A-1 LOCATION PLAN

SCALE NTS

PROJECT TITLE	PREPARED BY	CHECKED BY	RECOMMENDING APPROVAL	APPROVED BY	SHEET CONTENTS	SHEET NUMBER
SUPPLY, DELIVERY AND INSTALLATION OF BOOM BARRIERS AT CEZ LOCATION: PEZA-CEZ, ROSARIO, CAVITE	**Engr. CHARLS XAVIER I. SANTIAGO** ESO II - CIVIL ENGINEER	**Engr. CHARLES ALDRIN N. BAYBAY** DIVISION CHIEF II, CEZ-EMD	**Engr. JOSE A. IBASCO** ACTING DM OF OPERATIONS, CEZ	**Atty. ROSS VINCENT S. SY** ZONE ADMINISTRATOR, CEZ	**LOCATION PLAN**	**A-1**

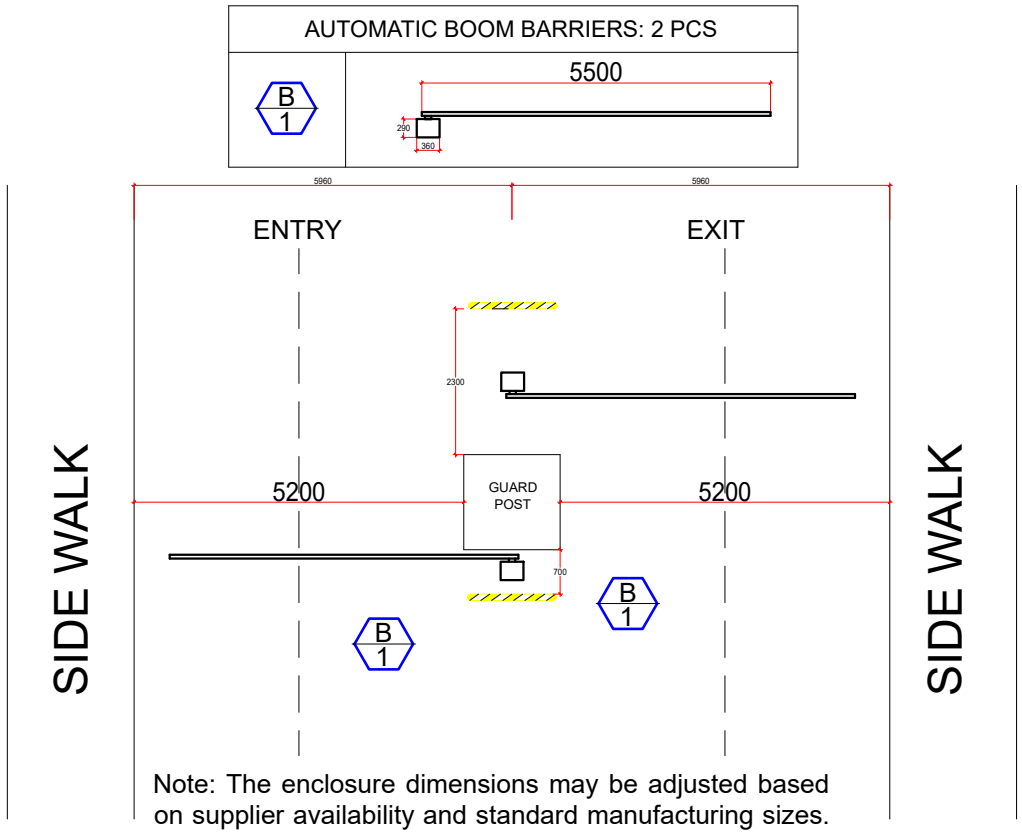

Note: The enclosure dimensions may be adjusted based on supplier availability and standard manufacturing sizes. Any such adjustment shall be minimal and shall not materially affect the approved layout, installation requirements, or operational performance of the system.

1
A-2 SCALE GATE 1 LAYOUT NTS

PROJECT TITLE	PREPARED BY	CHECKED BY	RECOMMENDING APPROVAL	APPROVED BY	SHEET CONTENTS	SHEET NUMBER
SUPPLY, DELIVERY AND INSTALLATION OF BOOM BARRIERS AT CEZ LOCATION: PEZA-CEZ, ROSARIO, CAVITE	Engr. CHARLS XAVIER I. SANTIAGO ESO II - CIVIL ENGINEER	Engr. CHARLES ALDRIN N. BAYBAY DIVISION CHIEF II, CEZ-EMD	Engr. JOSE A. IBASCO ACTING DM OF OPERATIONS, CEZ	Atty. ROSS VINCENT S. SY ZONE ADMINISTRATOR, CEZ	GATE 1 LAYOUT	A-2

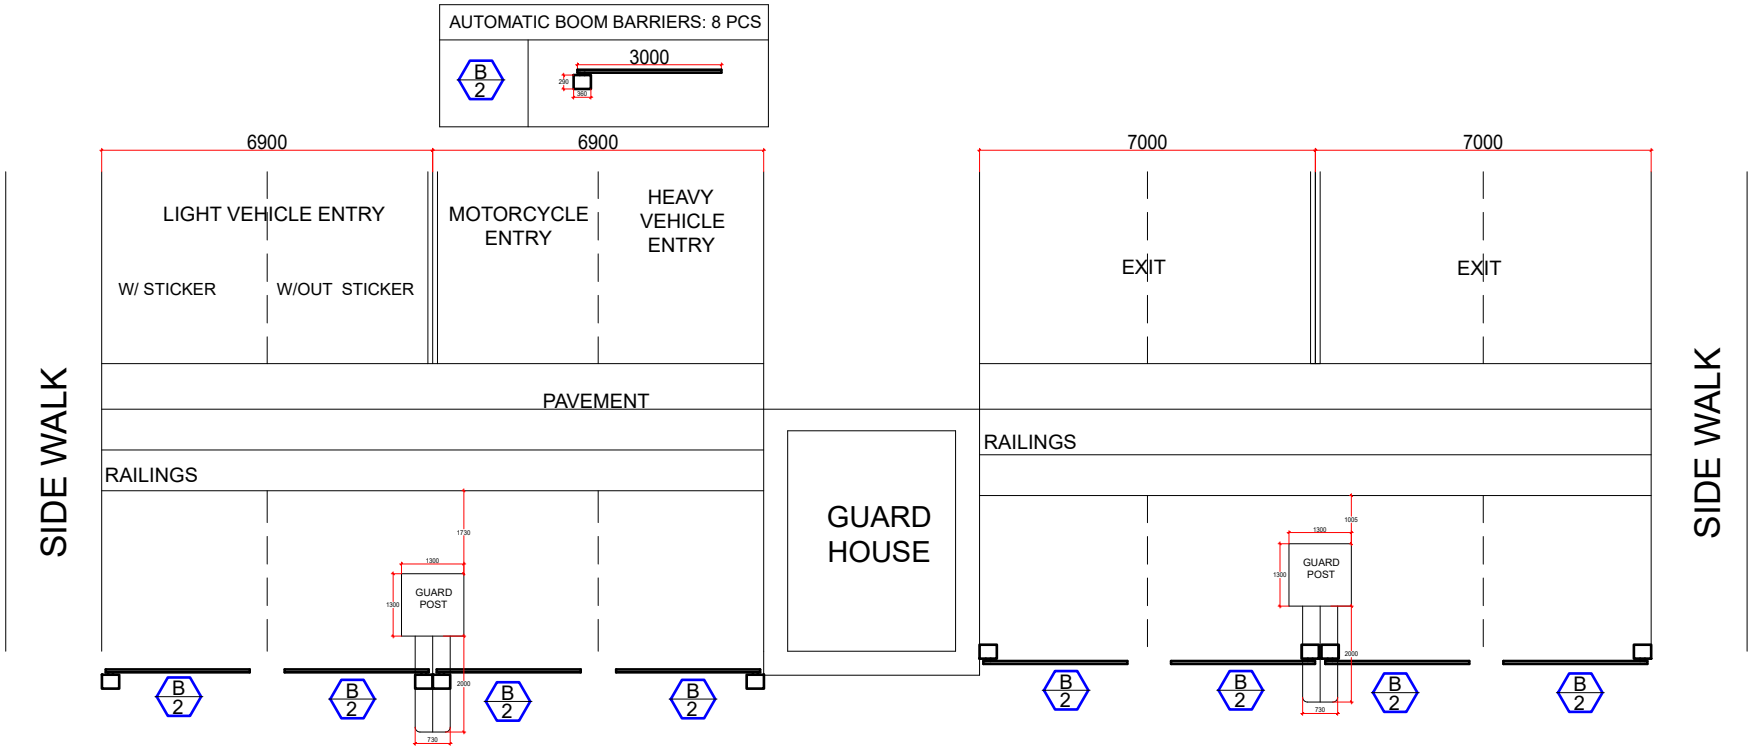

1
A-3 SCALE

GATE 3 LAYOUT

NTS

PROJECT TITLE	PREPARED BY	CHECKED BY	RECOMMENDING APPROVAL	APPROVED BY	SHEET CONTENTS	SHEET NUMBER
SUPPLY, DELIVERY AND INSTALLATION OF BOOM BARRIERS AT CEZ LOCATION: PEZA-CEZ, ROSARIO, CAVITE	**Engr. CHARLS XAVIER I. SANTIAGO** ESO II - CIVIL ENGINEER	**Engr. CHARLES ALDRIN N. BAYBAY** DIVISION CHIEF II, CEZ-EMD	**Engr. JOSE A. IBASCO** ACTING DM OF OPERATIONS, CEZ	**Atty. ROSS VINCENT S. SY** ZONE ADMINISTRATOR, CEZ	**GATE 3 LAYOUT**	**A-3**

1
A-3
GATE 4 LAYOUT
SCALE NTS

PROJECT TITLE	PREPARED BY	CHECKED BY	RECOMMENDING APPROVAL	APPROVED BY	SHEET CONTENTS	SHEET NUMBER
SUPPLY, DELIVERY AND INSTALLATION OF BOOM BARRIERS AT CEZ LOCATION: PEZA-CEZ, ROSARIO, CAVITE	**Engr. CHARLS XAVIER I. SANTIAGO** ESO II - CIVIL ENGINEER	**Engr. CHARLES ALDRIN N. BAYBAY** DIVISION CHIEF II, CEZ-EMD	**Engr. JOSE A. IBASCO** ACTING DM OF OPERATIONS, CEZ	**Atty. ROSS VINCENT S. SY** ZONE ADMINISTRATOR, CEZ	**GATE 4 LAYOUT**	**A-4**

Omnibus Sworn Statement Form

[Note: The duly accomplished form shall be submitted with the Bid]

REPUBLIC OF THE PHILIPPINES)
CITY/MUNICIPALITY OF _____) S.S.

OMNIBUS SWORN STATEMENT

I, *[Name of Affiant]*, of legal age, *[Civil Status]*, *[Nationality]*, and with residence at [*Address of Affiant]*, after having been duly sworn in accordance with law, do hereby depose and state that:

1. *Select one, delete the others:*

   - *If sole proprietorship:* I am the sole proprietor or authorized representative of *[Name of Bidder]* with office address at *[Address of Bidder]*;

   - *If partnership, corporation, cooperative, or joint venture:* I am the duly authorized and designated representative of ***[****Name of Bidder]* with office address at *[Address of Bidder]*;

   - *If individual consultant not registered under a sole proprietorship, in case of Consulting Services:* I am the individual consultant or authorized representative of *[Name of Bidder]* with office address at *[Address of Bidder]*;

2. *Select one, delete the others:*

   - *If sole proprietorship:* As the owner and sole proprietor or authorized representative of *[Name of Bidder]*, I have full power and authority to do, execute and perform any and all acts necessary to participate, submit the bid, and to sign and execute the ensuing contract for *[Project Title]* of the *[Name of the Procuring Entity][insert* "as supported by the attached duly notarized Special Power of Attorney" *for authorized representative]*;

   - *If partnership, corporation, cooperative, or joint venture:* I am granted full power and authority to do, execute and perform any and all acts necessary to participate, submit the bid, and to sign and execute the ensuing contract for *[Project Title]* of the *[Name of the Procuring Entity]*, as supported by the attached duly notarized Special Power of Attorney, Board/Partnership Resolution, or Secretary's Certificate, whichever is applicable*;*

   - *If individual consultant not registered under a sole proprietorship, in case of Consulting Services:* As the individual consultant or authorized representative of *[Name of Bidder]*, I have full power and authority to do, execute and perform any and all acts necessary to participate, submit the bid, and to sign and execute the ensuing contract for *[Project Title]* of the *[Name of the Procuring Entity]*, as supported by the attached duly notarized Special Power of Attorney *for authorized representative*;

3. *[Name of Bidder]* is not "blacklisted" or barred from bidding by the Government of the Philippines or any of its agencies, offices, corporations, or Local Government Units, foreign government/foreign or international financing institution whose blacklisting

rules have been recognized by the Government Procurement Policy Board; by itself or by relation, membership, association, affiliation, or controlling interest with another blacklisted person or entity;

4. Each of the documents submitted in satisfaction of the bidding requirements is an authentic copy of the original, complete, and all statements and information provided therein are true and correct;

5. *[Name of Bidder]* is authorizing the Head of the Procuring Entity or its duly authorized representative(s) to verify all the documents submitted;

6. *Select one, delete the others:*

   - *If sole proprietorship :* The *[Name of Bidder]* and its spouse are not related by consanguinity or affinity up to the third civil degree to the Head of the Procuring Entity, Procurement Agent (if engaged), or the End-User or Implementing Unit, project consultants, head of the Project Management Office, or the members of the Bids and Awards Committee (BAC), the Technical Working Group, and the BAC Secretariat;

   - *If partnership :* The partnership itself and the partners of ***[****Name of Bidder]* are not related by consanguinity or affinity up to the third civil degree to the Head of the Procuring Entity, Procurement Agent (if engaged), or the End-User or Implementing Unit, project consultants, head of the Project Management Office, or the members of the Bids and Awards Committee (BAC), the Technical Working Group, and the BAC Secretariat;

   - *If cooperative:* The cooperative itself and members of the board of directors, general manager, or chief executive officer of *[Name of Bidder]* are not related by consanguinity or affinity up to the third civil degree to the Head of the Procuring Entity, Procurement Agent (if engaged), or the End-User or Implementing Unit, project consultants, head of the Project Management Office, or the members of the Bids and Awards Committee (BAC), the Technical Working Group, and the BAC Secretariat;

   - *If corporation, or joint venture:* The corporation or joint venture itself, and officers, directors, controlling stockholders and beneficial owners of *[Name of Bidder]* are not related by consanguinity or affinity up to the third civil degree to the Head of the Procuring Entity, Procurement Agent (if engaged), End-User or Implementing Unit, project consultants, head of the Project Management Office, or the members of the Bids and Awards Committee (BAC), the Technical Working Group, and the BAC Secretariat;

   - *If individual consultant not registered under a sole proprietorship, in case of Consulting Services:* The individual consultant and its spouse are not related by consanguinity or affinity up to the third civil degree to the Head of the Procuring Entity, Procurement Agent (if engaged), End-User or Implementing Unit, project consultants, head of the Project Management Office, or the members of the Bids and Awards Committee (BAC), the Technical Working Group, and the BAC Secretariat;

7. It is understood that failure to faithfully disclose its relationship with the Head of the Procuring Entity, members of the BAC, the TWG, and the BAC Secretariat, the head of the PMO or the end-user unit or implementing unit, and the project consultants of the Procuring Entity, or of the procurement agent by consanguinity or affinity up to the third civil degree, as well as its submission of beneficial

ownership information containing false entries shall be subject to blacklisting under Section 100 of the Implementing Rules and Regulations (IRR) of Republic Act (RA) No. 12009, without prejudice to criminal and civil liabilities under applicable laws, including their accessory penalties, if any.

Select one, delete the rest:

- *In case of corporations: [Name of Bidder]* declares its beneficial ownership information consistent with its updated General Information Sheet or Beneficial Ownership Declaration Form or any other document duly submitted to the SEC and has maintained a valid and updated file therein in compliance with Sections 20.2.9.1, 81, and 82 of the IRR of RA No. 12009.

- *In case of Foreign Bidders: [Name of Bidder]* submitted an appropriate equivalent document in English issued by the country of the bidder concerned in accordance with Section 20.2.9.2 of the IRR of RA No. 12009.

8. *[Name of Bidder]* complies with existing labor laws and standards; and

9. *[Name of Bidder]* is aware of and has undertaken the following responsibilities as a Bidder:

   a) Carefully examine all of the Bidding Documents;

   b) Acknowledge all conditions, local or otherwise, affecting the implementation of the Contract;

   c) Made an estimate of the facilities available and needed for the contract to be bid, if any; and

   d) Inquire or secure Supplemental Bid Bulletin(s) issued for the *[Project Title]*.

10. *[Name of Bidder]* did not give or pay directly or indirectly, any commission, amount, fee, or any form of consideration, pecuniary or otherwise, to any person or official, personnel or representative of the government in relation to any procurement project or activity.

11. In case advance payment was made or given to ***[Name of Bidder]***, failure to perform or deliver any of the obligations and undertakings in the contract shall be sufficient grounds to constitute criminal liability under existing laws.

IN WITNESS WHEREOF, I have hereunto set my hand this __ day of ___, 20__ at _____, Philippines.

Duly authorized to sign the Bid for and behalf of:

[Insert Bidder's Name]

[Affiant's Signature over Printed Name]
[Position/Designation]
[Date]

JURAT

SUBSCRIBED AND SWORN to before me this _____ day of *[month] [year]* at *[place of execution]*, Philippines. Affiant/s is/are personally known to me and was/were identified by me through competent evidence of identity as defined in the 2004 Rules on Notarial Practice (A.M. No. 02-8-13-SC). Affiant/s exhibited to me his/her *[insert type of government identification card used]*, with his/her photograph and signature appearing thereon, with no. _____.

WITNESS MY HAND AND SEAL this ___ day of *[month] [year].*

NAME OF NOTARY PUBLIC
Notarial Commission No. _____
Notary Public for _____ until _____
Roll of Attorneys No. _____
PTR No. __, *[date issued], [place issued]*
IBP No. __, *[date issued], [place issued]*

Doc. No. _____
Page No. _____
Book No. _____
Series of _____.