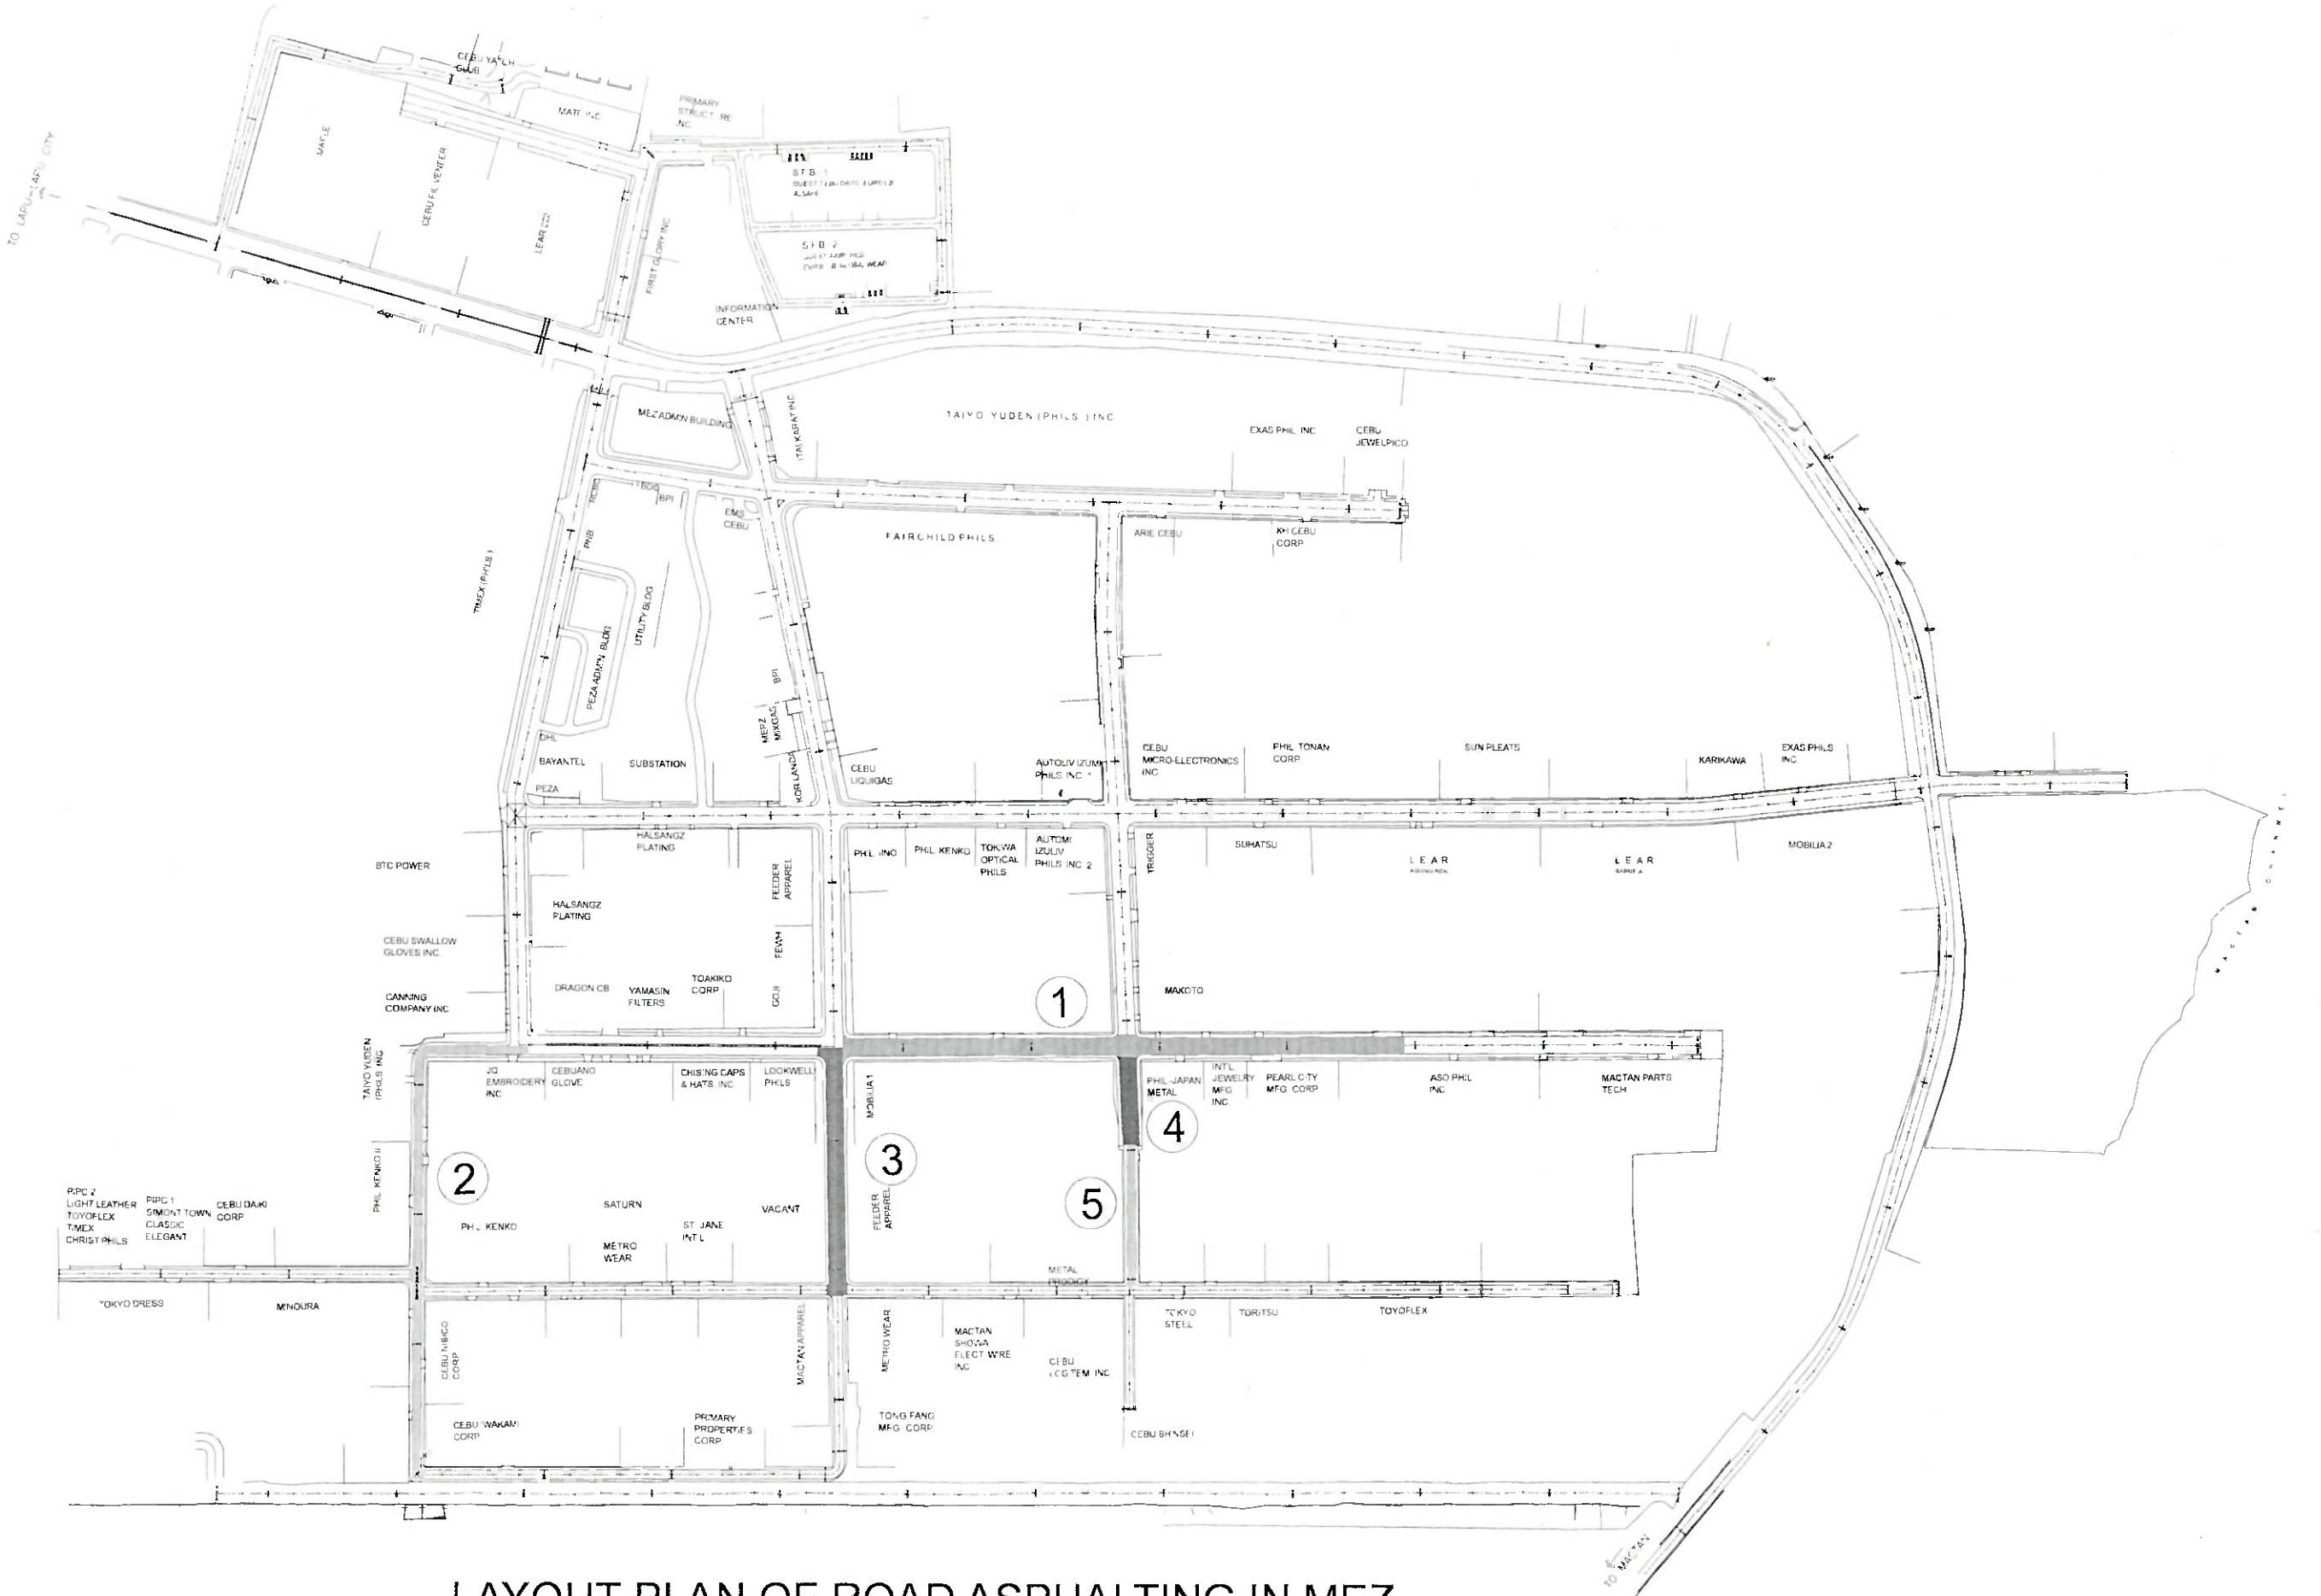

LAYOUT PLAN OF ROAD ASPHALTING IN MEZ

FROM THE OFFICE OF :	PROJECT TITLE:	PREPARED BY:	CHECKED AND VERIFIED:	RECOMMEDING APPROVAL:	APPROVED BY:	SHEET NO.
PHILIPPINE ECONOMIC ZONE AUTHORITY	ROAD ASPHALTING AT PEZA-MCIAA AREA	CATHYRINE L. DEMERAY ESO III/ CIVIL ENGINEER	LOUIE EVANS E. ESOTO DIVISION CHIEF II, EMD	MARK PETER L. SIMBAJON DCII/ACTING-DM, OPERATIONS	ARNEL M. SUYU ZONE ADMINISTRATOR, MEZ	1/2

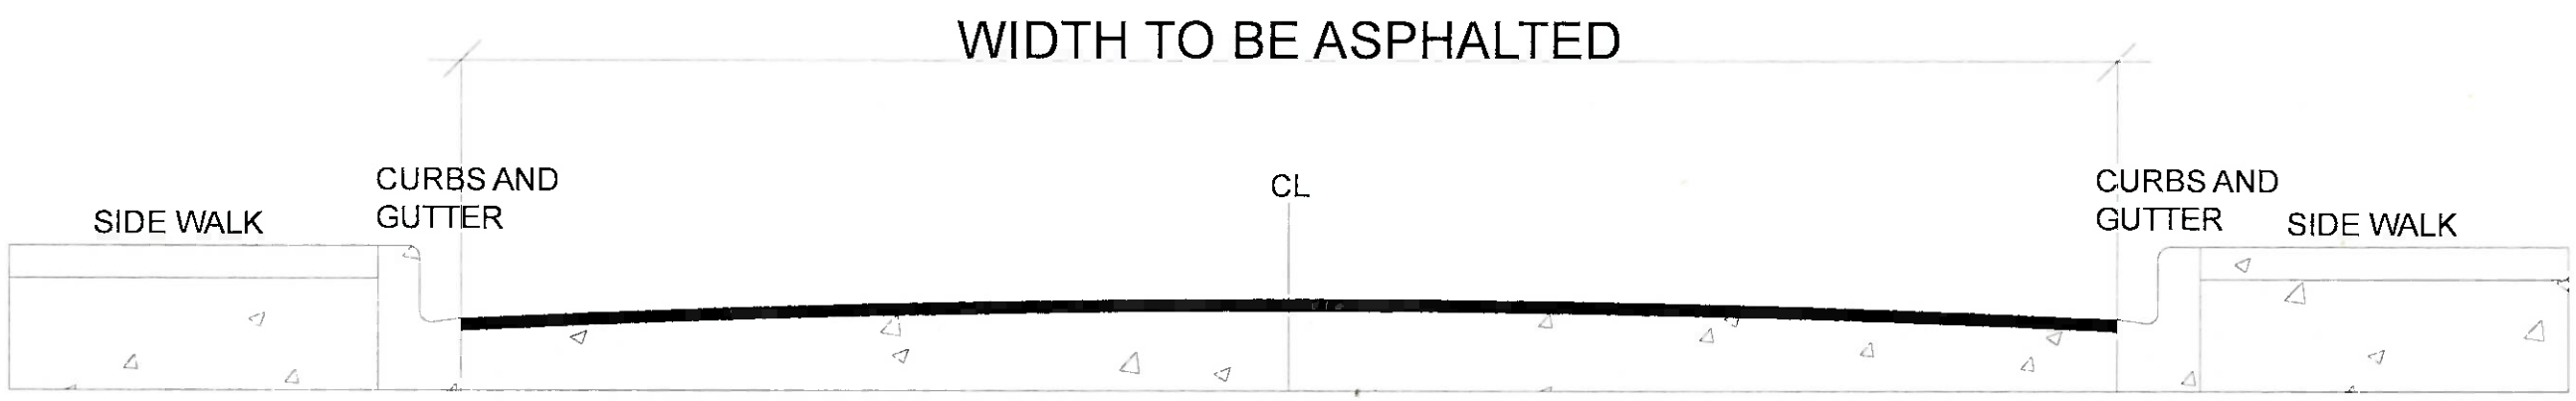

ROADWAY DETAIL

ASPHALT PAVEMENT SPECIFICATION							
ROAD NO.	LOCATION OF ROAD	EXISTING PAVEMENT	THICKNESS (M)	WIDTH (M)	LENGTH (M)	AREA (IN SQ. M.)	VOLUME (IN CU. M.)
1	4TH STREET (COR. SECOND AVENUE TO ASO PHIL AREA	ASPHALT	0.05	13.10	439.00	5750.90	287.55
2	FIRST AVENUE (JUNCTION 4TH ST, MACTAN DIAMOND AREA TO GATE 6	ASPHALT	0.05	7.10	415.94	2953.17	147.66
3	SECOND AVENUE (CORNER 4TH TO COR. 5TH STREET)	ASPHALT	0.05	13.10	192.87	2526.60	126.33
4	THIRD AVENUE (CORNER 4TH TO COR. 5TH STREET)	ASPHALT	0.05	13.10	70.00	917.00	45.85
5		ASPHALT	0.05	7.10	108.00	766.80	38.34
					TOTAL	12,914.47	645.72

FROM THE OFFICE OF :	PROJECT TITLE:	PREPARED BY	CHECKED AND VERIFIED	RECOMMEDING APPROVAL	APPROVED BY	SHEET NO.
PHILIPPINE ECONOMIC ZONE AUTHORITY	ROAD ASPHALTING AT PEZA-MCIAA AREA	CATHYRINE L. DEMERAY ESO III/ CIVIL ENGINEER	LOUIE EVANS E. ESOTO DIVISION CHIEF II EMD	MARK PETER L. SIMBAJON DCII/ACTING-DM. OPERATIONS	ARNEL M. SUYU ZONE ADMINISTRATOR, MEZ	2 2