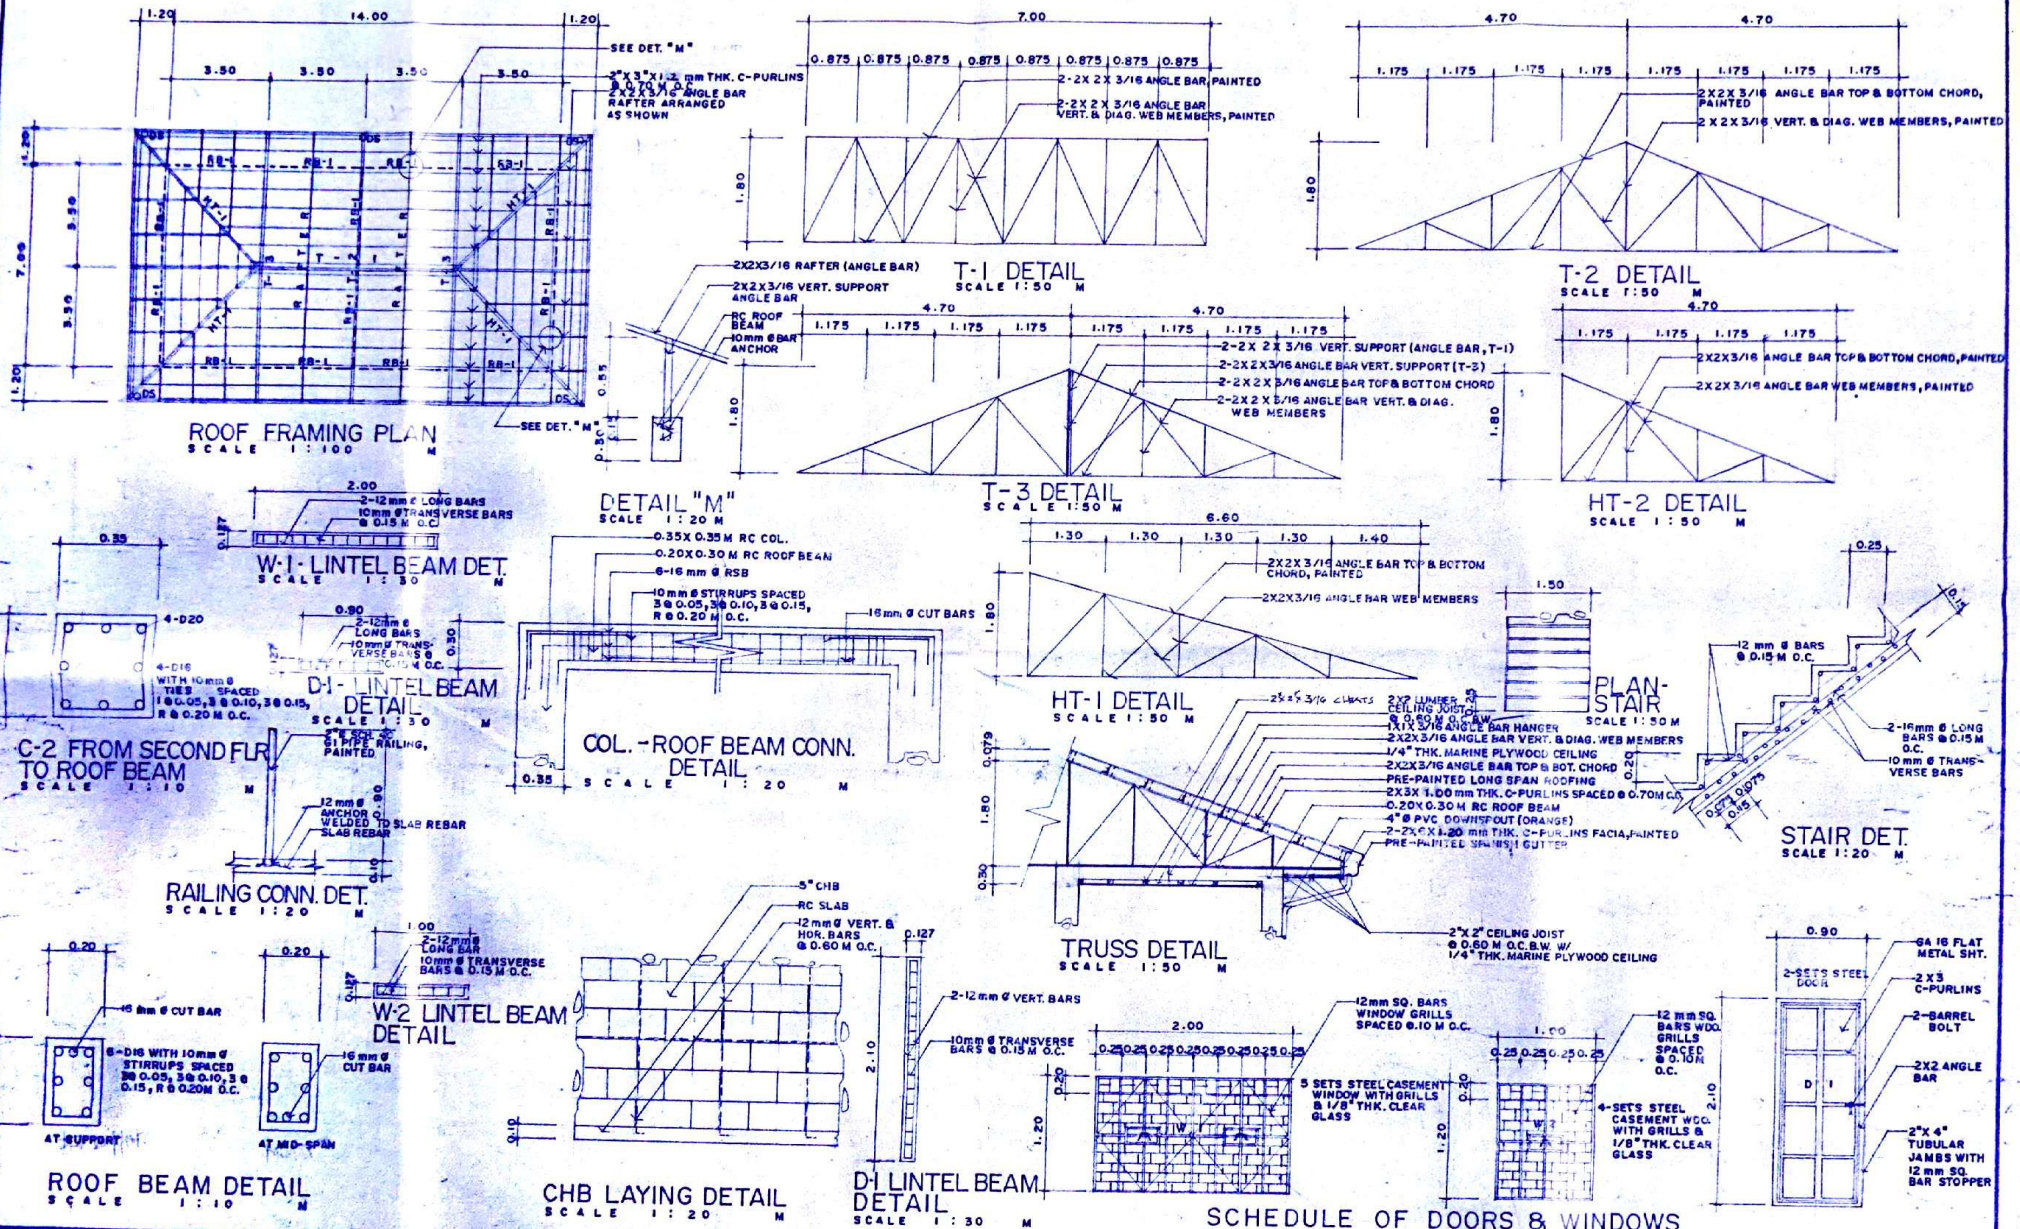

BAGUIO CITY ECONOMIC ZONE

PROJECT TITLE: PROVISION FOR A SECOND FLOOR-ADOPT A SCHOOL PROJECT	PREPARED BY: JOSEPH C. GALONG, ENGINEER IV, ESF	RECOMMENDING APPROVAL: PAUL M. CODAMON, DIVISION CHIEF II, EMD; MODESTO L. AGYAO, JR., DEPARTMENT MANAGER, OPRTNS	REVISION: No. / DATE	PREPARED: JCG	SHEET CONTENTS: AS SHOWN
LOCATION: SPRINGHILLS, APUGAN, LOAKAN, BAGUIO CITY		APPROVED: ATTY. RENE JOEY S. MIPA, OIC-ZONE ADMINISTRATOR		DRAWN: ESF; CHECKED: ; DATE: 04052013	SHT. No. S-1 / 2

Scanned by CamScanner