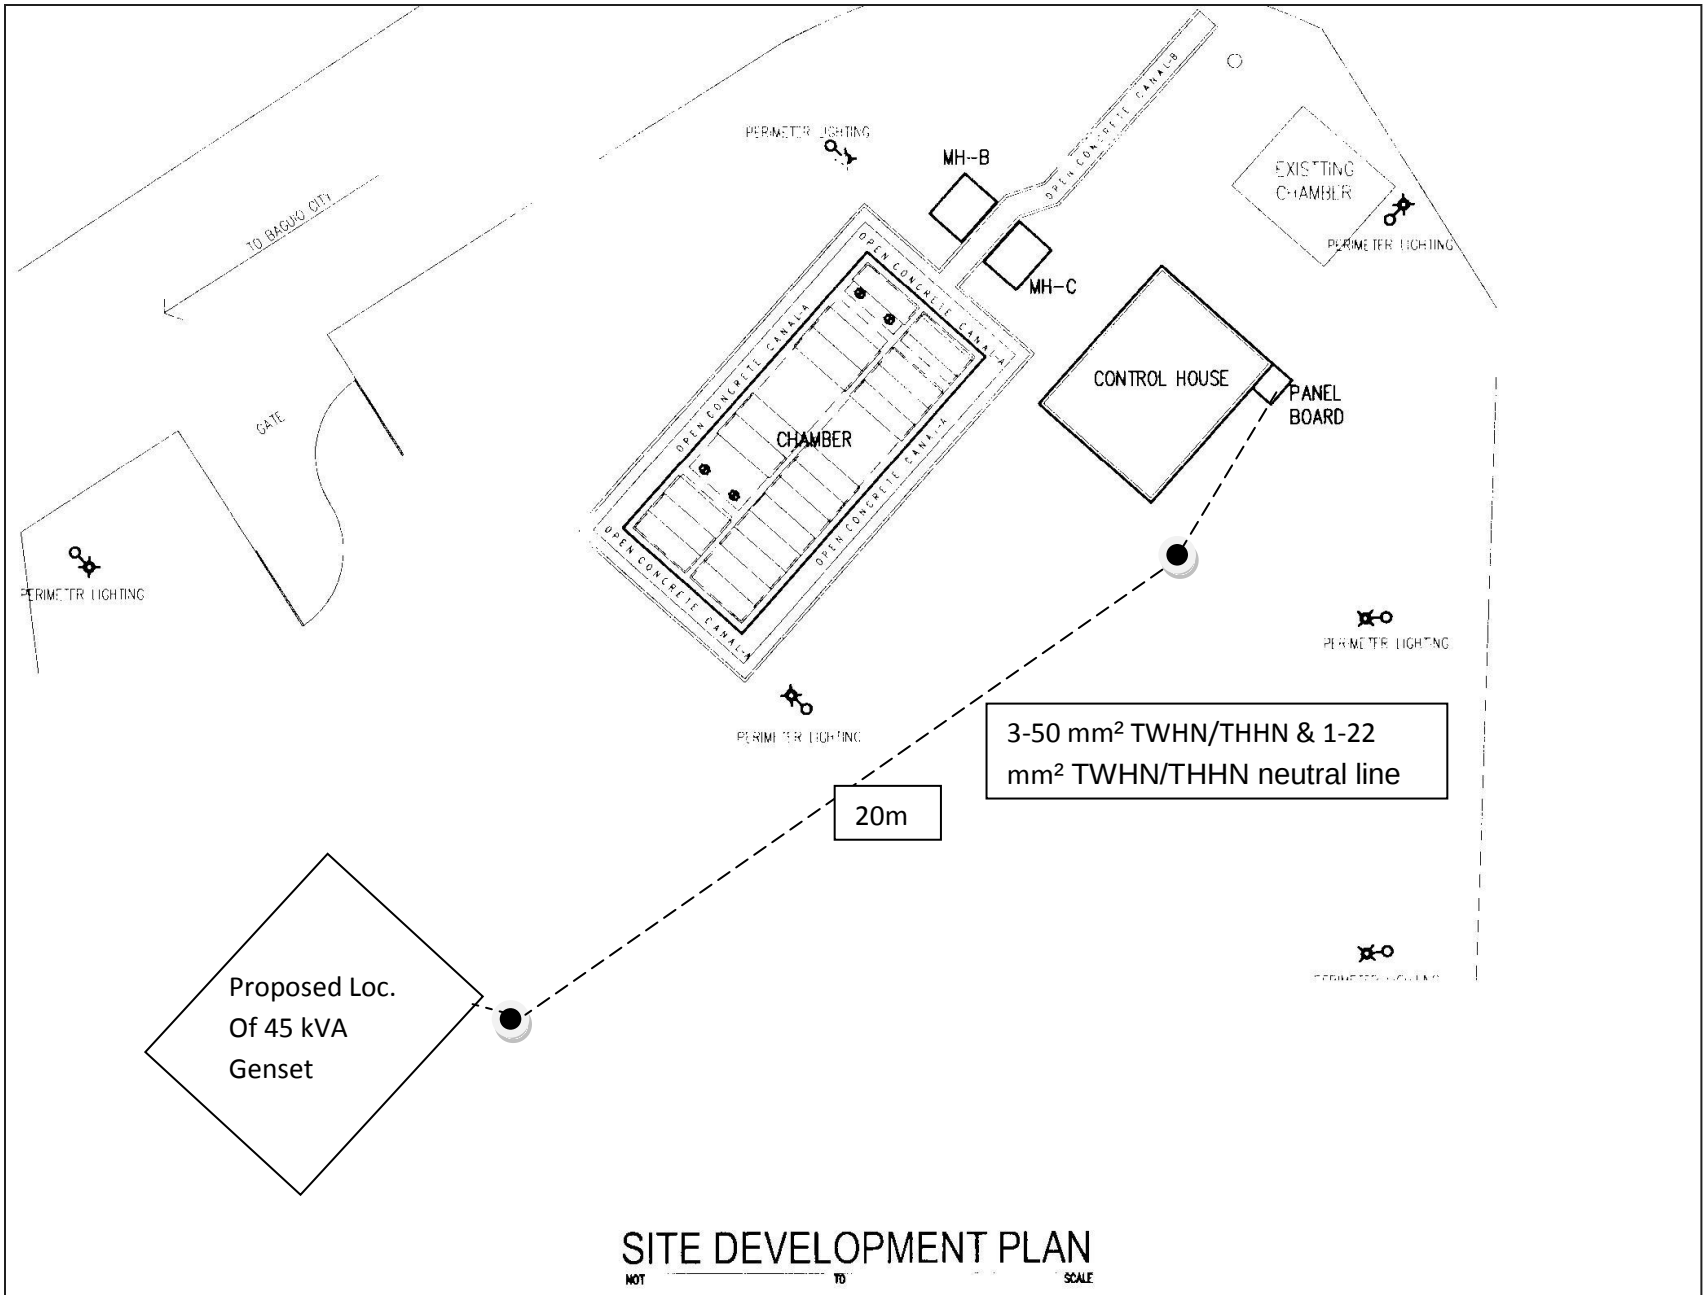

SITE DEVELOPMENT PLAN

NOT TO SCALE