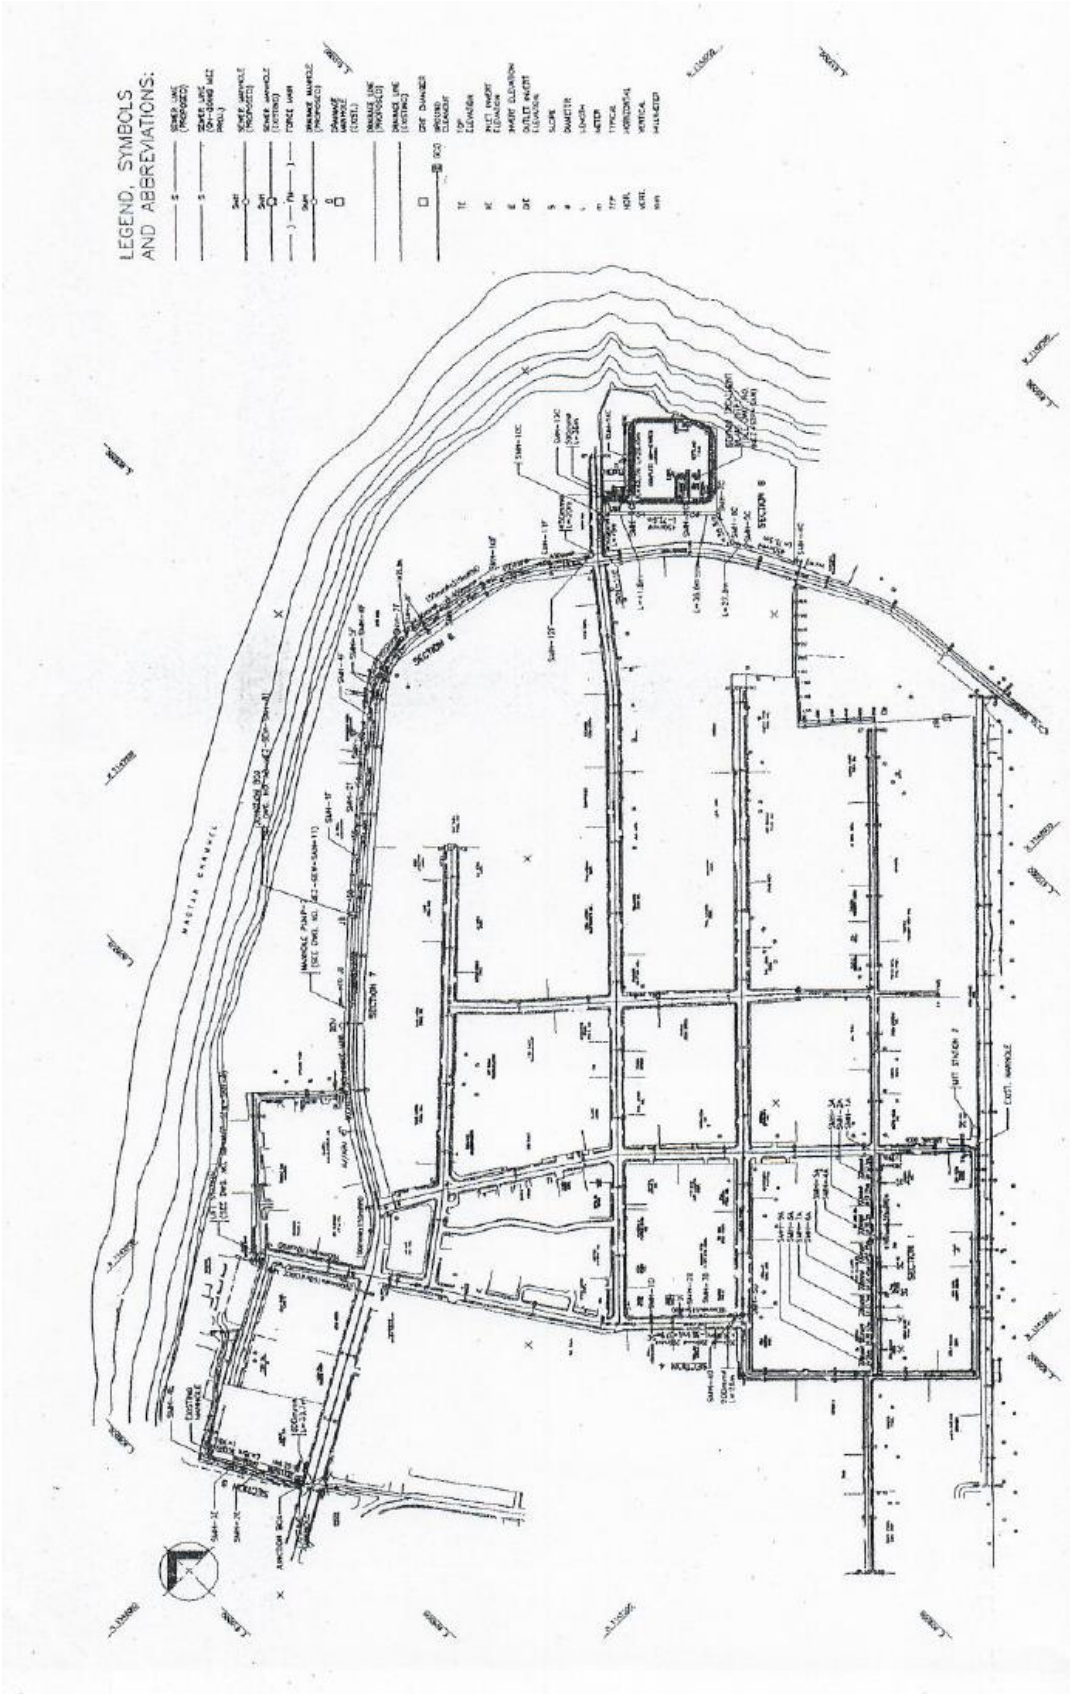ANNEX G. Distribution/Collection System of MEZ STP-WRP